


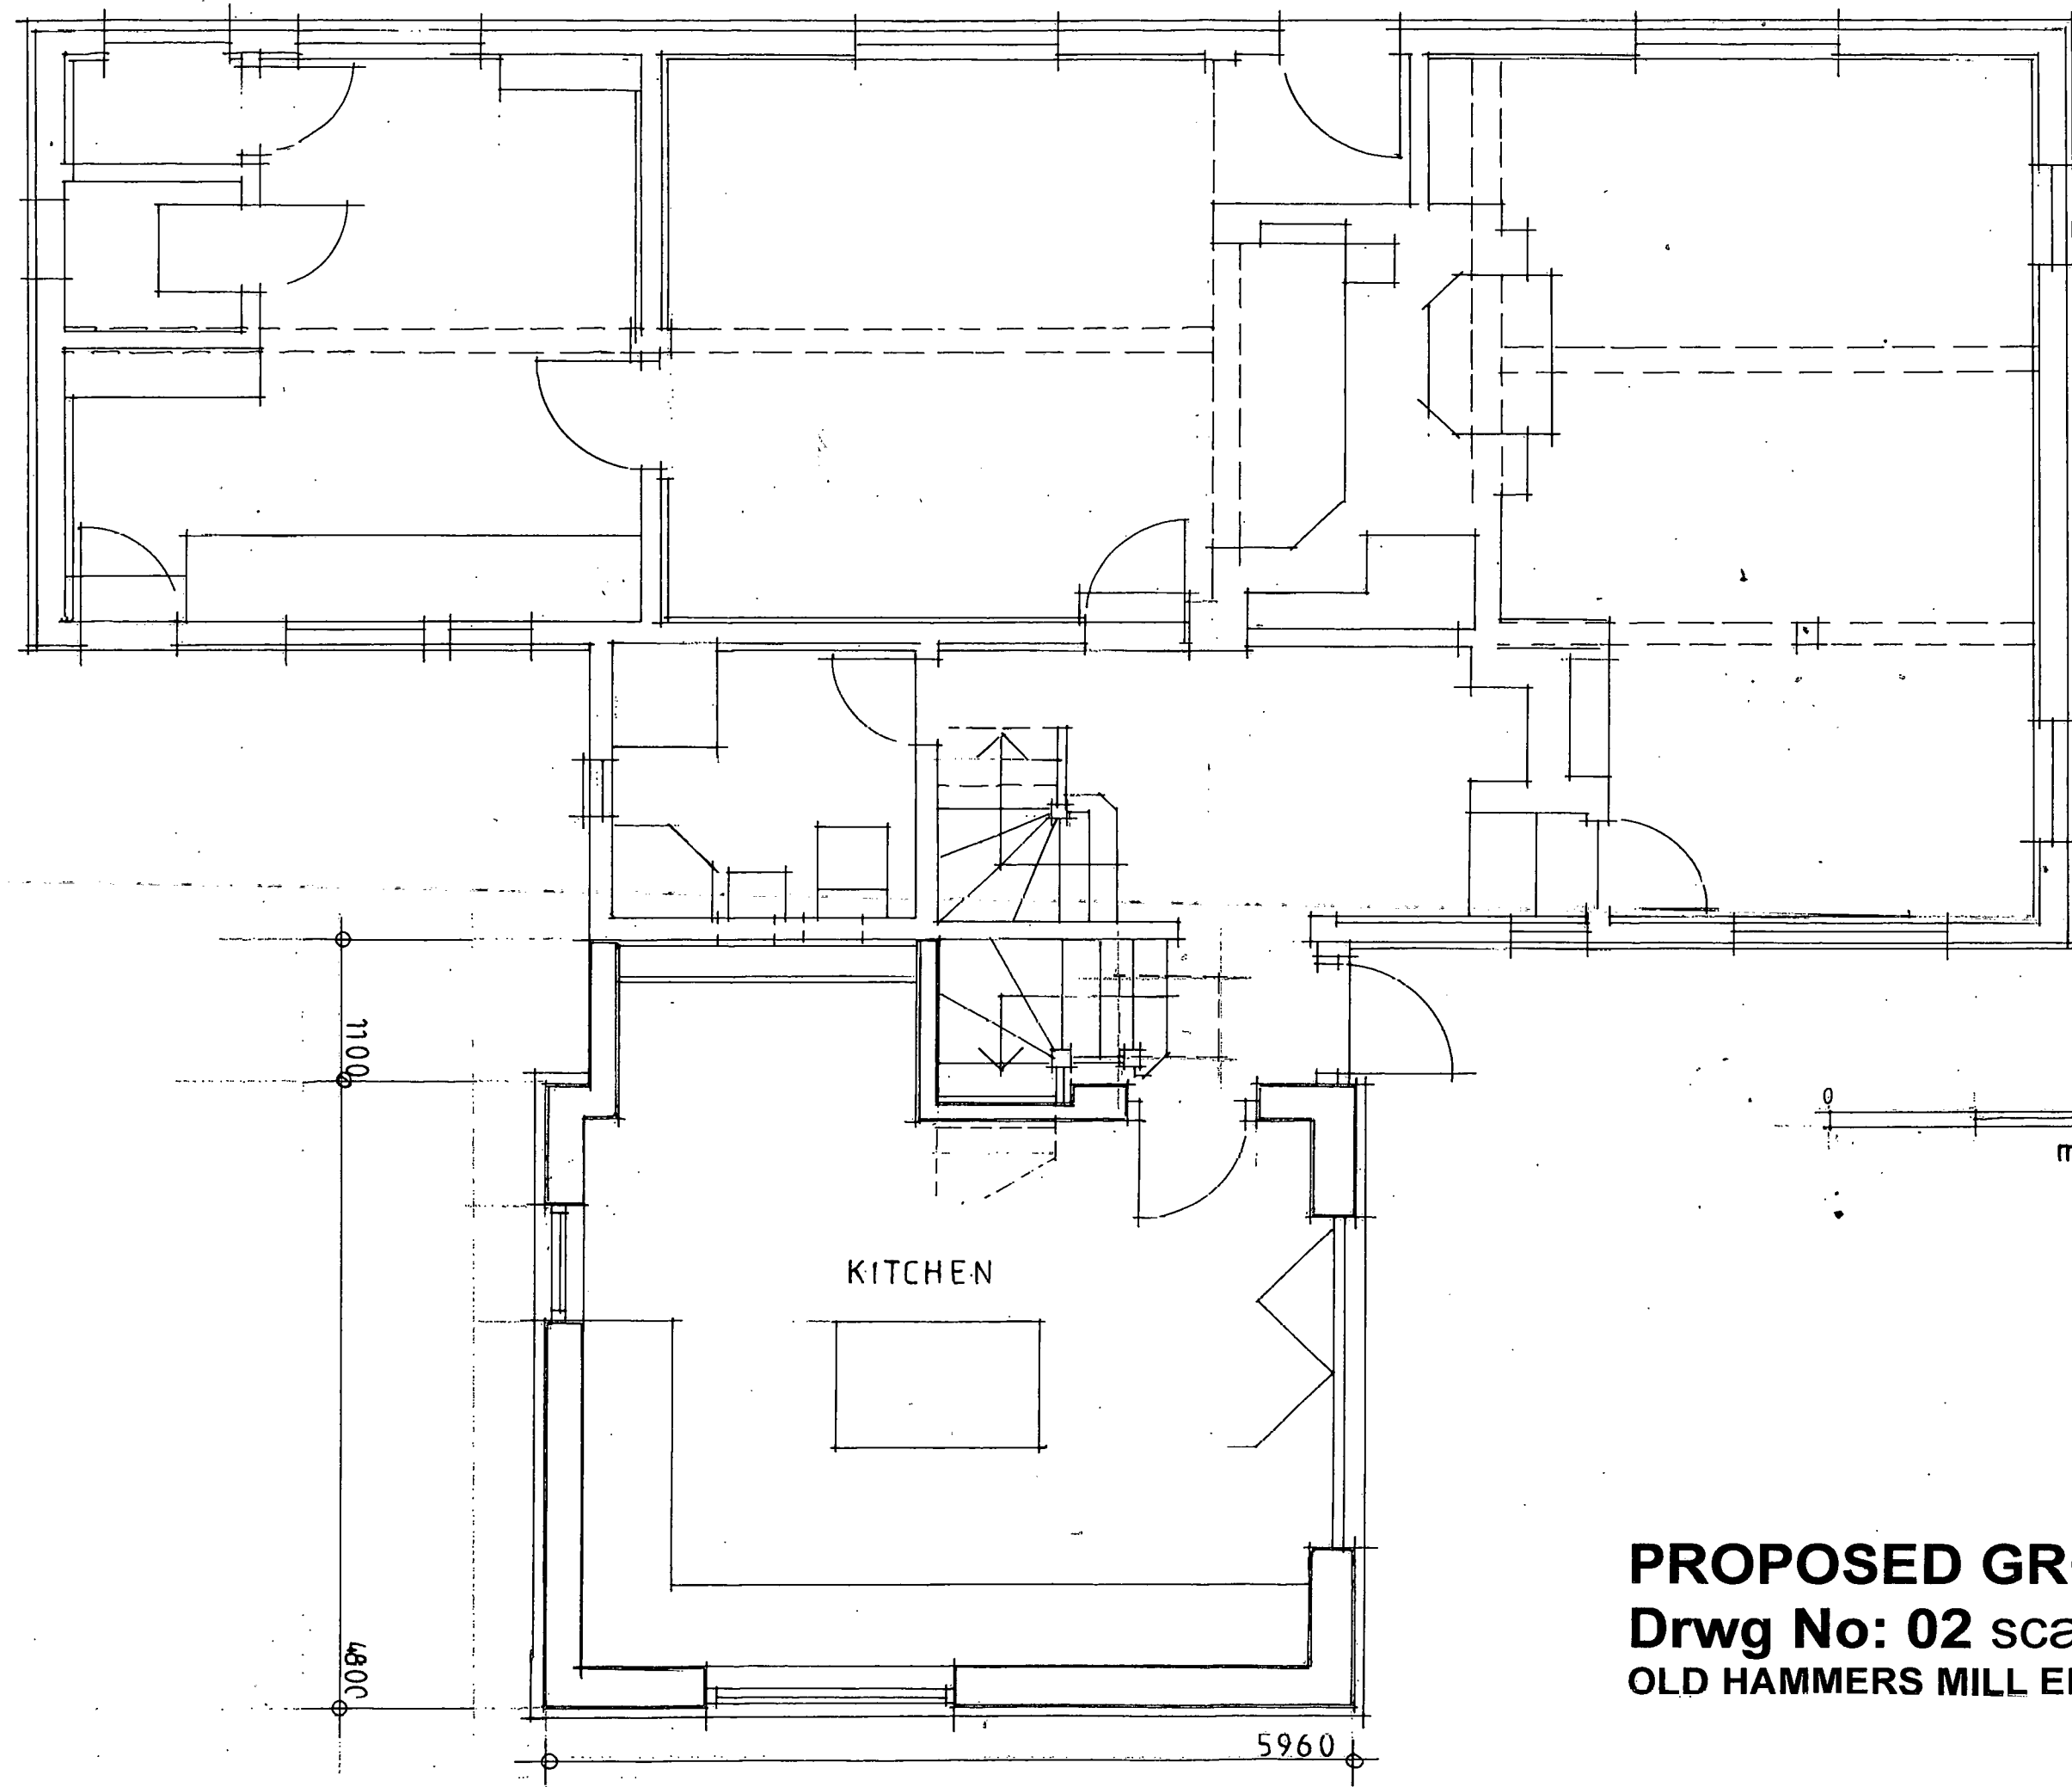

PROPOSED GROUND FLOOR
Drwg No: 02 scale 1:50 @ A3
OLD HAMMERS MILL END RUSHDEN SG9 0TA