


Bridge 3 Wall/Railings

Refer to layout plan / schedule for materials

INDICATIVE


Schedule of Revisions			
Rev:	Description:	Date:	Initial:

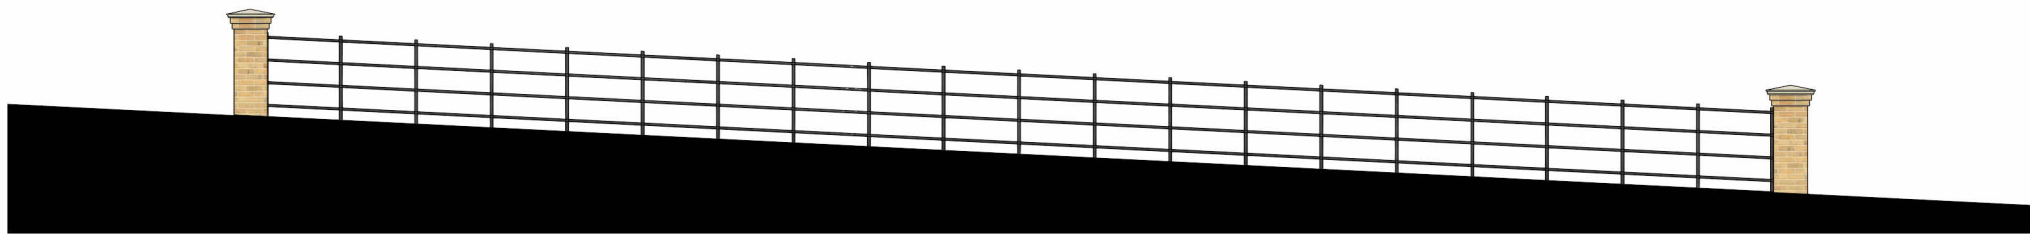


Side Elevation - Left
1 : 100



Side Elevation - Right
1 : 100

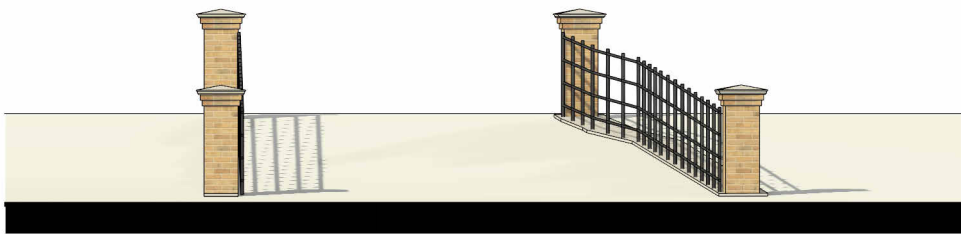

View from southern entrance onto
bridge
1 : 100

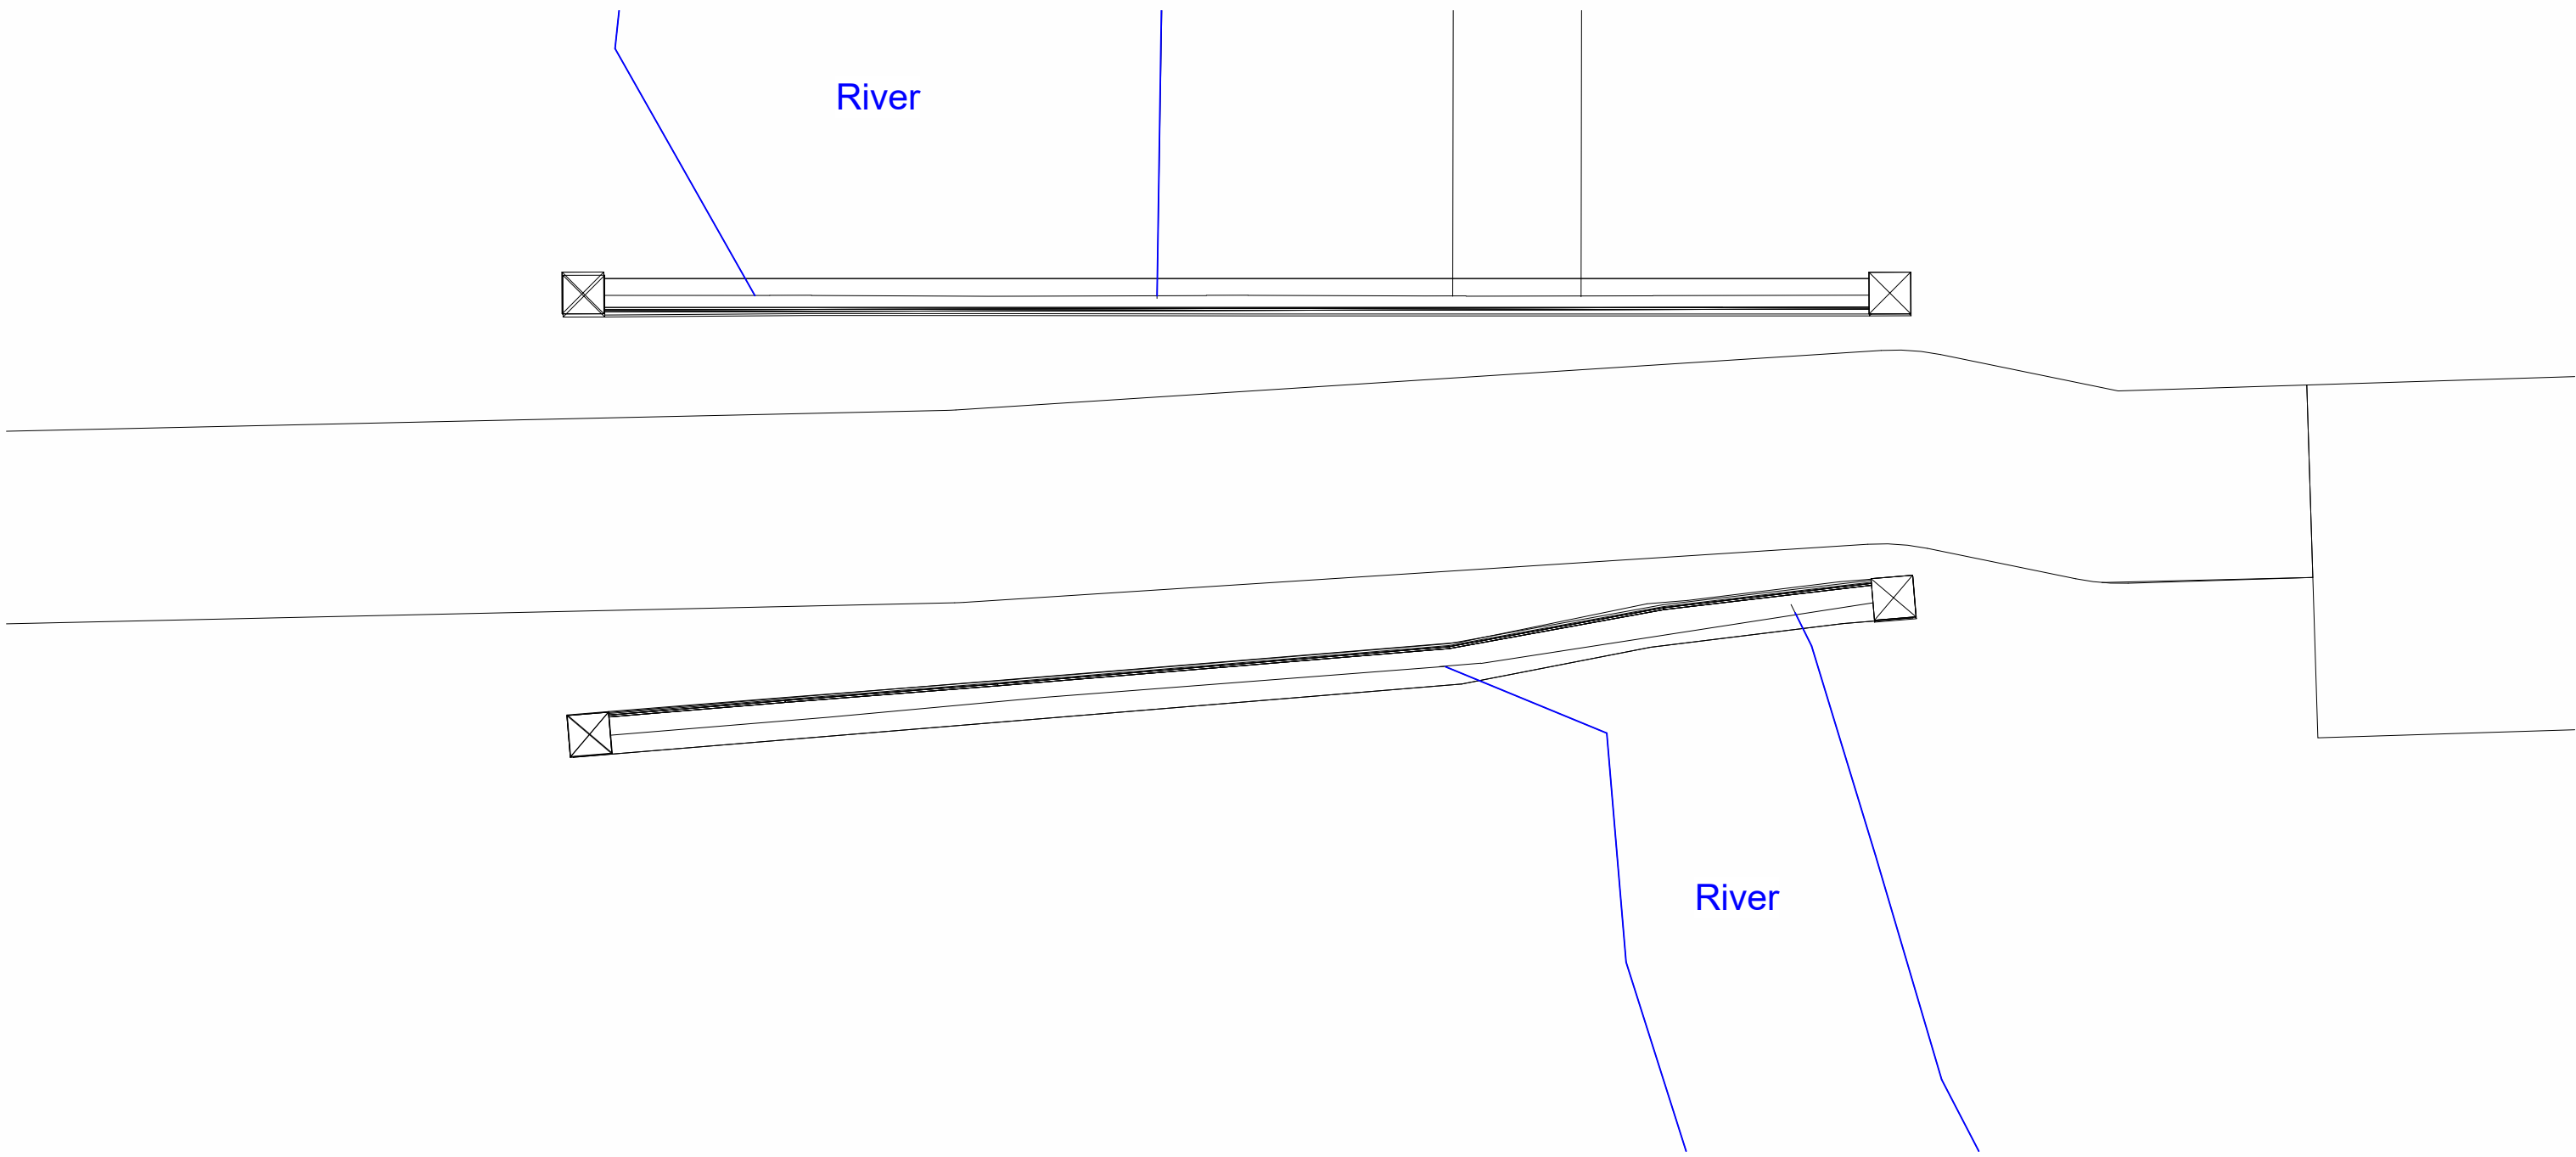

Site Plan
1 : 100