


Entrance Brick Wall

Refer to layout plan / schedule for materials

Schedule of Revisions			
Rev:	Description:	Date:	Initial:




Front Elevation
1 : 100

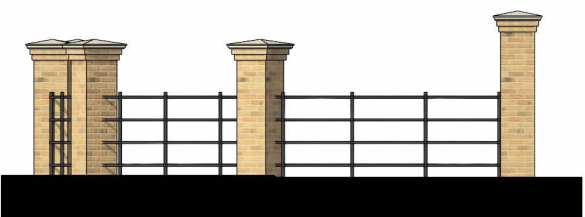

Side Elevation - Right
1 : 100



Side Elevation - Left
1 : 100

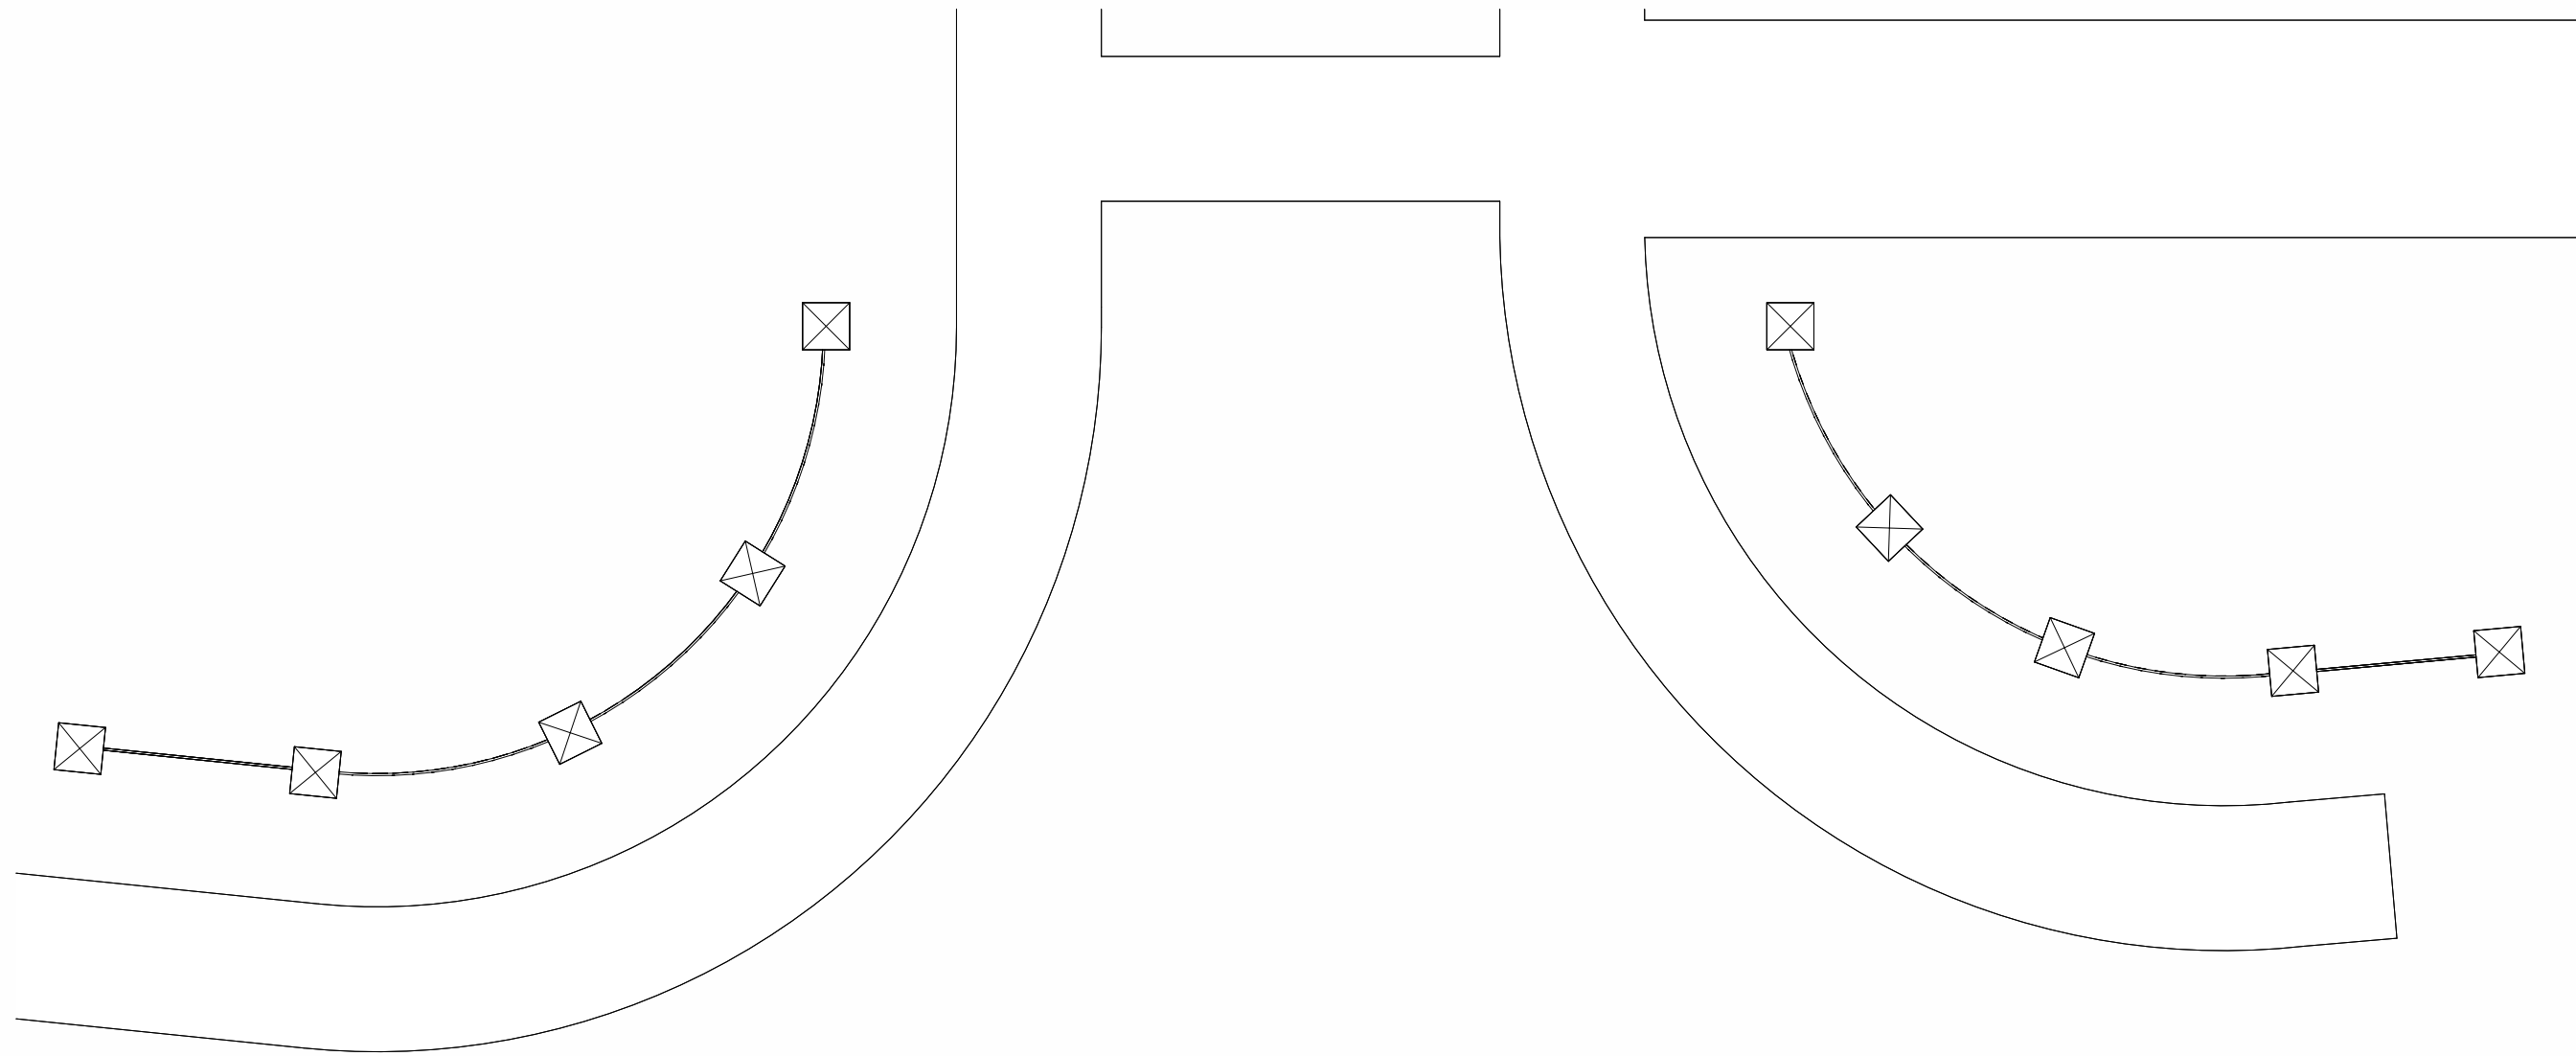

Site Plan
1 : 100