
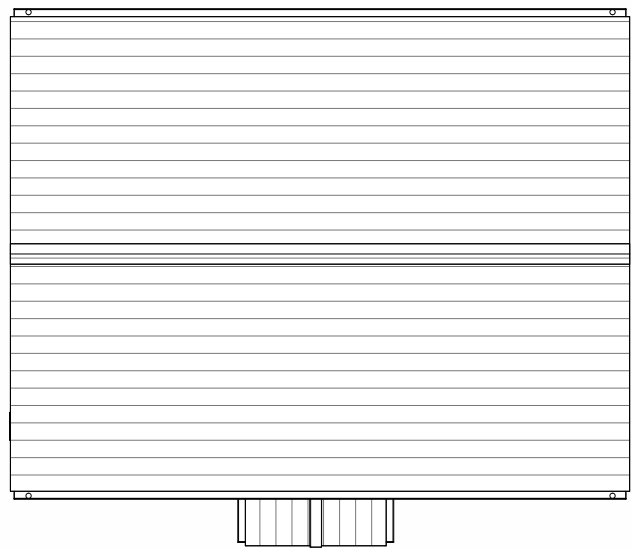
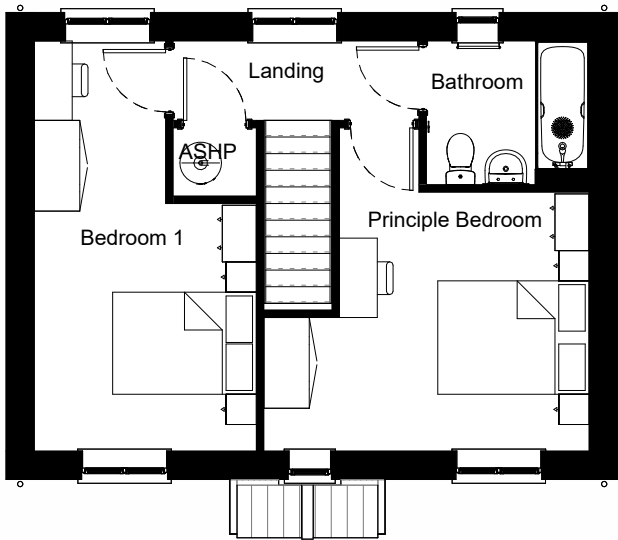


Shared Ownership

2 Bedroom, 4 Person House

Plots: 37

Refer to layout plan / schedule for materials

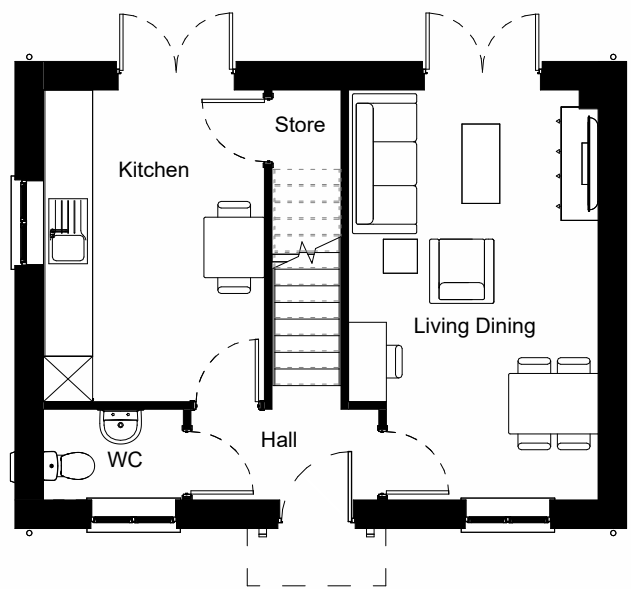

Schedule of Revisions			
Rev:	Description:	Date:	Initial:



Client: Hill Residential Limited The Courtyard, Abbey Barns, Ickleton, CB10 1SX		
Project: Ickleford Mill, Ickleford, Hitchin, Hertfordshire		
Drawing: 2B 4P House Proposed Plans & Elevations BS-AFF-2B4P-1		
Scale: 1 : 100 @A1		Date: November 2025
Drawn By: CK	Checked By: PD	Revision:
Drawing No: 185-PS-420		
THIS DRAWING IS A COPYRIGHT All dimensions to be checked on site or in the workshop before work commences. Only figured dimensions to be worked to. Any discrepancies to be reported to the Architect.		

