


Side View 1:1

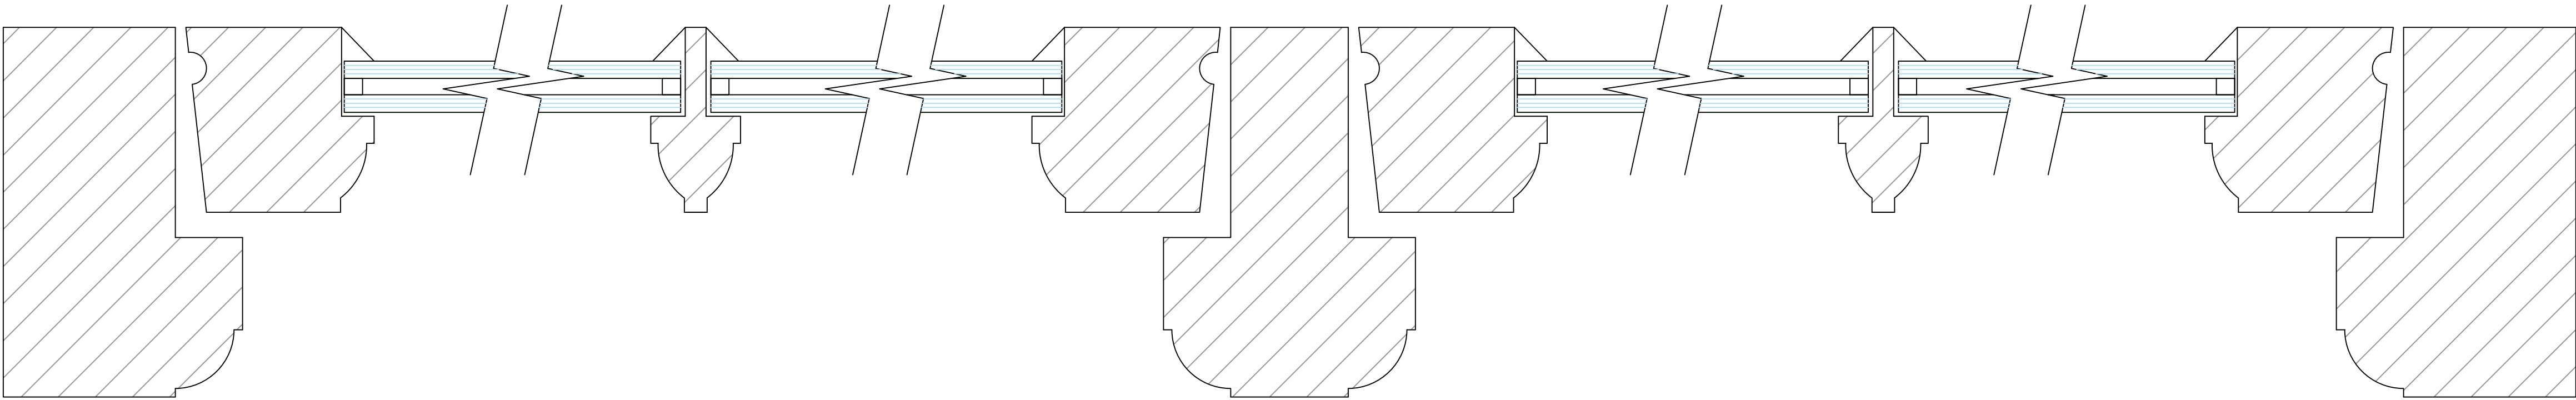

Plan View 1:1

Architech Limited

Architectural and Building Consultants
Tel. 01462 634293 / 07768 123899

Project

Gardeners Store, Hexton Manor,
Hertfordshire

Title

Window Details for the
Conversion to Security Office

Date

Oct 2025

Scale

1:1

Status

Planning

2025 / 37 / 102



A1

© THIS DRAWING IS COPYRIGHT