



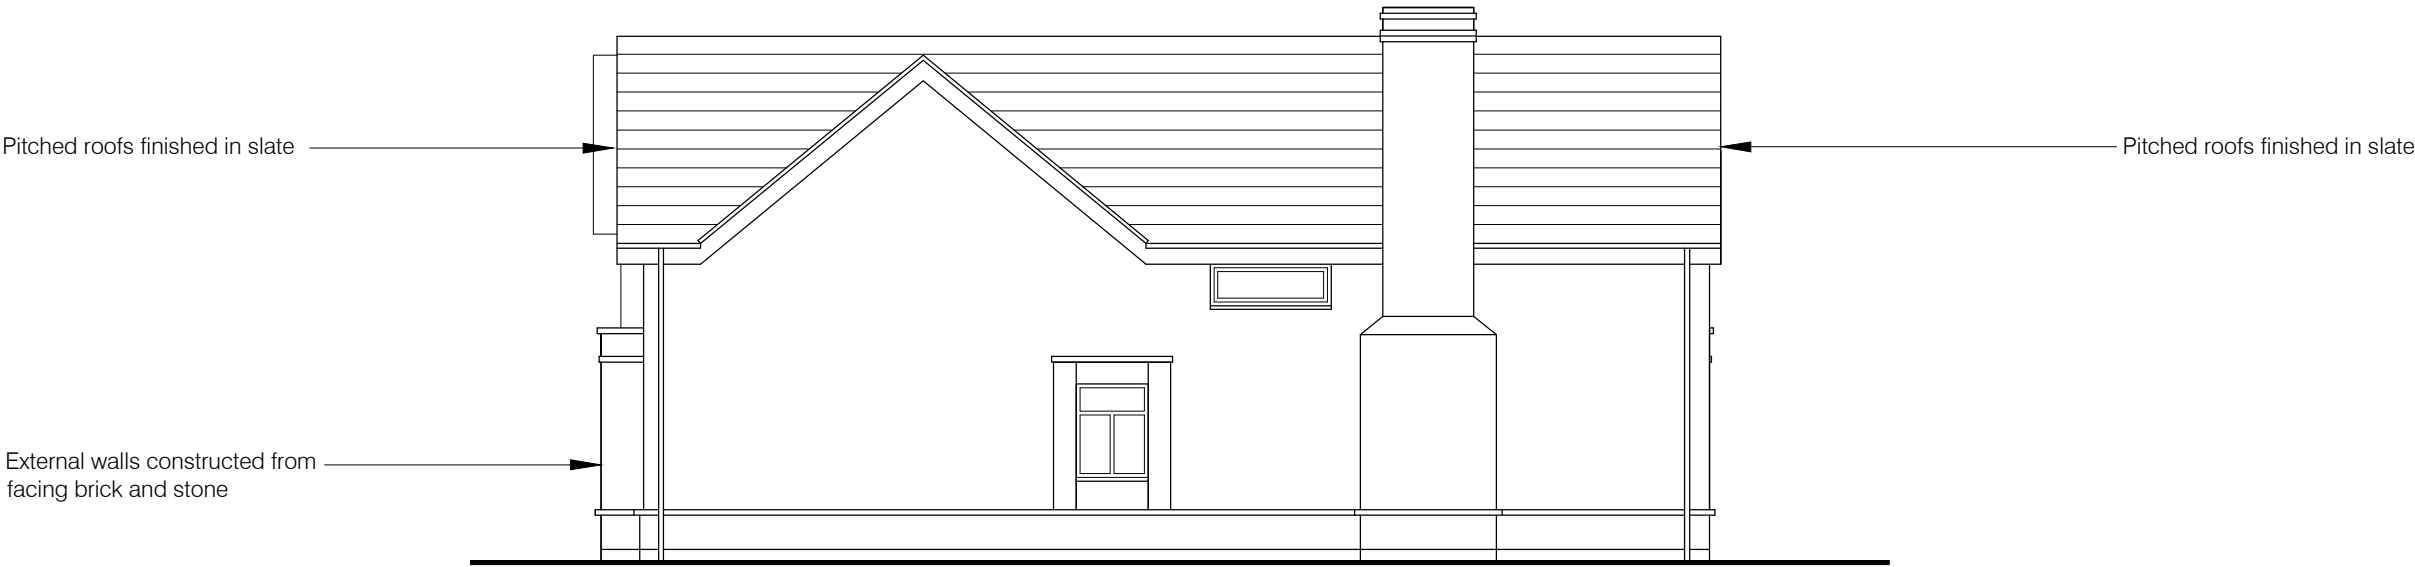

Side Elevation scale 1:100



Side Elevation scale 1:100

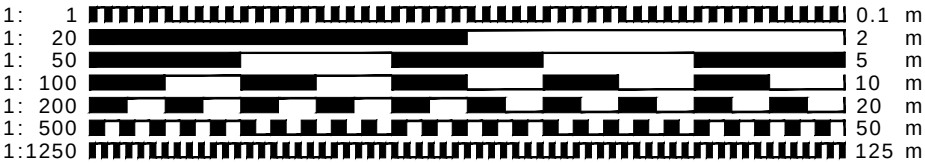

- CLIENT MUST SEEK SEPARATE SPECIALIST ADVICE ON PARTY WALL MATTERS IN SUFFICIENT TIME TO SERVE ALL NOTICES IF REQUIRED
- ALL STRUCTURAL ELEMENTS ARE INDICATIVE ONLY AND SUBJECT TO FULL STRUCTURAL DESIGN BY STRUCTURAL ENGINEER - ALL DESIGN IS SUBJECT TO STRUCTURAL DESIGN TO BE PROVIDED BY OTHERS
- THIS DRAWING IS FOR PLANNING APPROVAL ONLY AND SUBJECT TO ALL OTHER RELEVANT STATUTORY APPROVALS

This drawing is protected under © copy right



for approval

CONTRACT			
Proposed dwelling			
Glencoe, Snailswell Lane, Ickleford			
Hertfordshire			
DRAWING TITLE			
Proposed Elevations			
SCALE	1:100@A3	DRAWING NUMBER	REVISION
DATE	Feb 2026	PO4	A
DRAWN	JEI		
JOB NUMBER	AD-02		CHECKED BY
redshed design			
45 Hoo Road			
Meppershall			
Bedfordshire			
sg17 5lp			
telephone: 01462 817075, 07884008970			
fax: 01462 807175			
e-mail: james/karen@redsheddesign.co.uk			
www.redsheddesign.co.uk			