

LOCATION PLAN (1:1250)

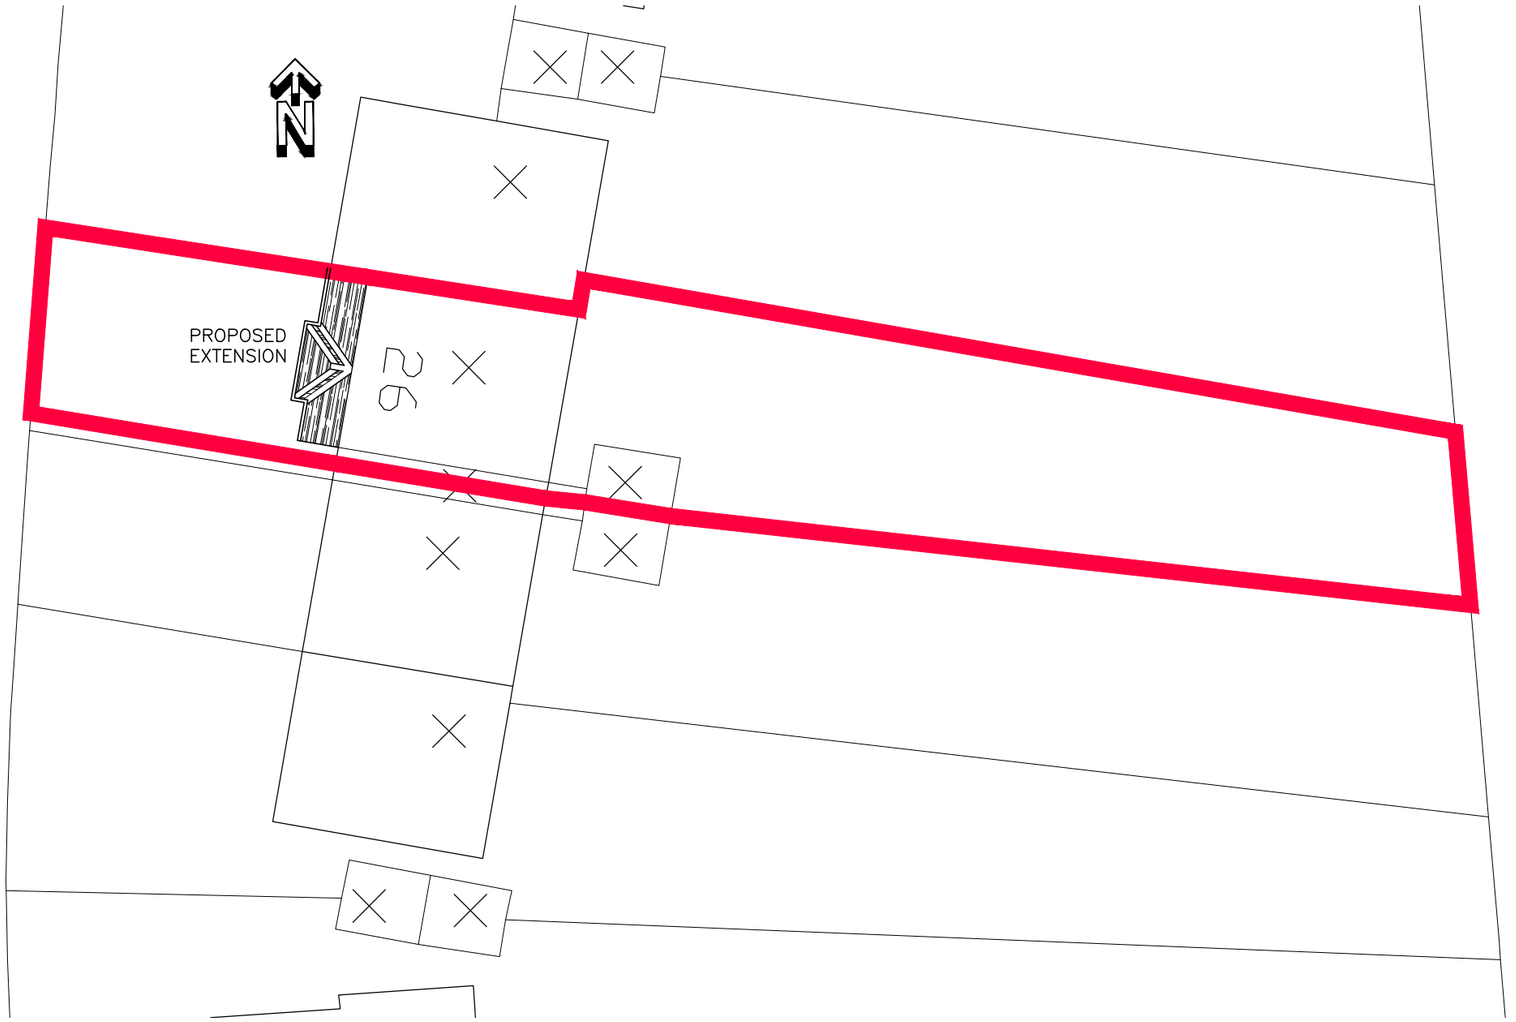

BLOCK PLAN (1:200)

NOTES AND REVISIONS

No dimensions are to be scaled from this drawing. All stated dimensions must be verified on site. Lobs Design must be advised of any discrepancies.
This drawing must be read together with the specification/Bill of Quantities and related drawings.

This drawing is for the purpose of obtaining Planning & Building Regulations Approval only. Should the contractor use them to build from then they assume full responsibility for the design.

REV	DESCRIPTION	DRWN	CHKD	DATE

Scale @ 1:200

10m 8m 6m 4m 2m 0m

Scale @ 1:1250

60m 50m 40m 30m 20m 10m 0m

Client
Mr Adam Walker
26 Eastern Way
L.G.C., SG6 4NZ

Project
Single Story Front Extension

Drawing Title
Location & Block Plans

Proposed

Scale	Date	Drawn	Checked
As Shown	Apr 2018	ipl	

Project No	Drawing No	Revision
LD316	P01	

LGCHF Garden City Heritage Awards Winning Designer 2011

Lobs Design
Architectural Services
17 Northfields
Letchworth Garden City
Hertfordshire SG6 4RJ
Tel: 01462 677756
Mob: 07960 006077
email: info@lobs-design.co.uk