


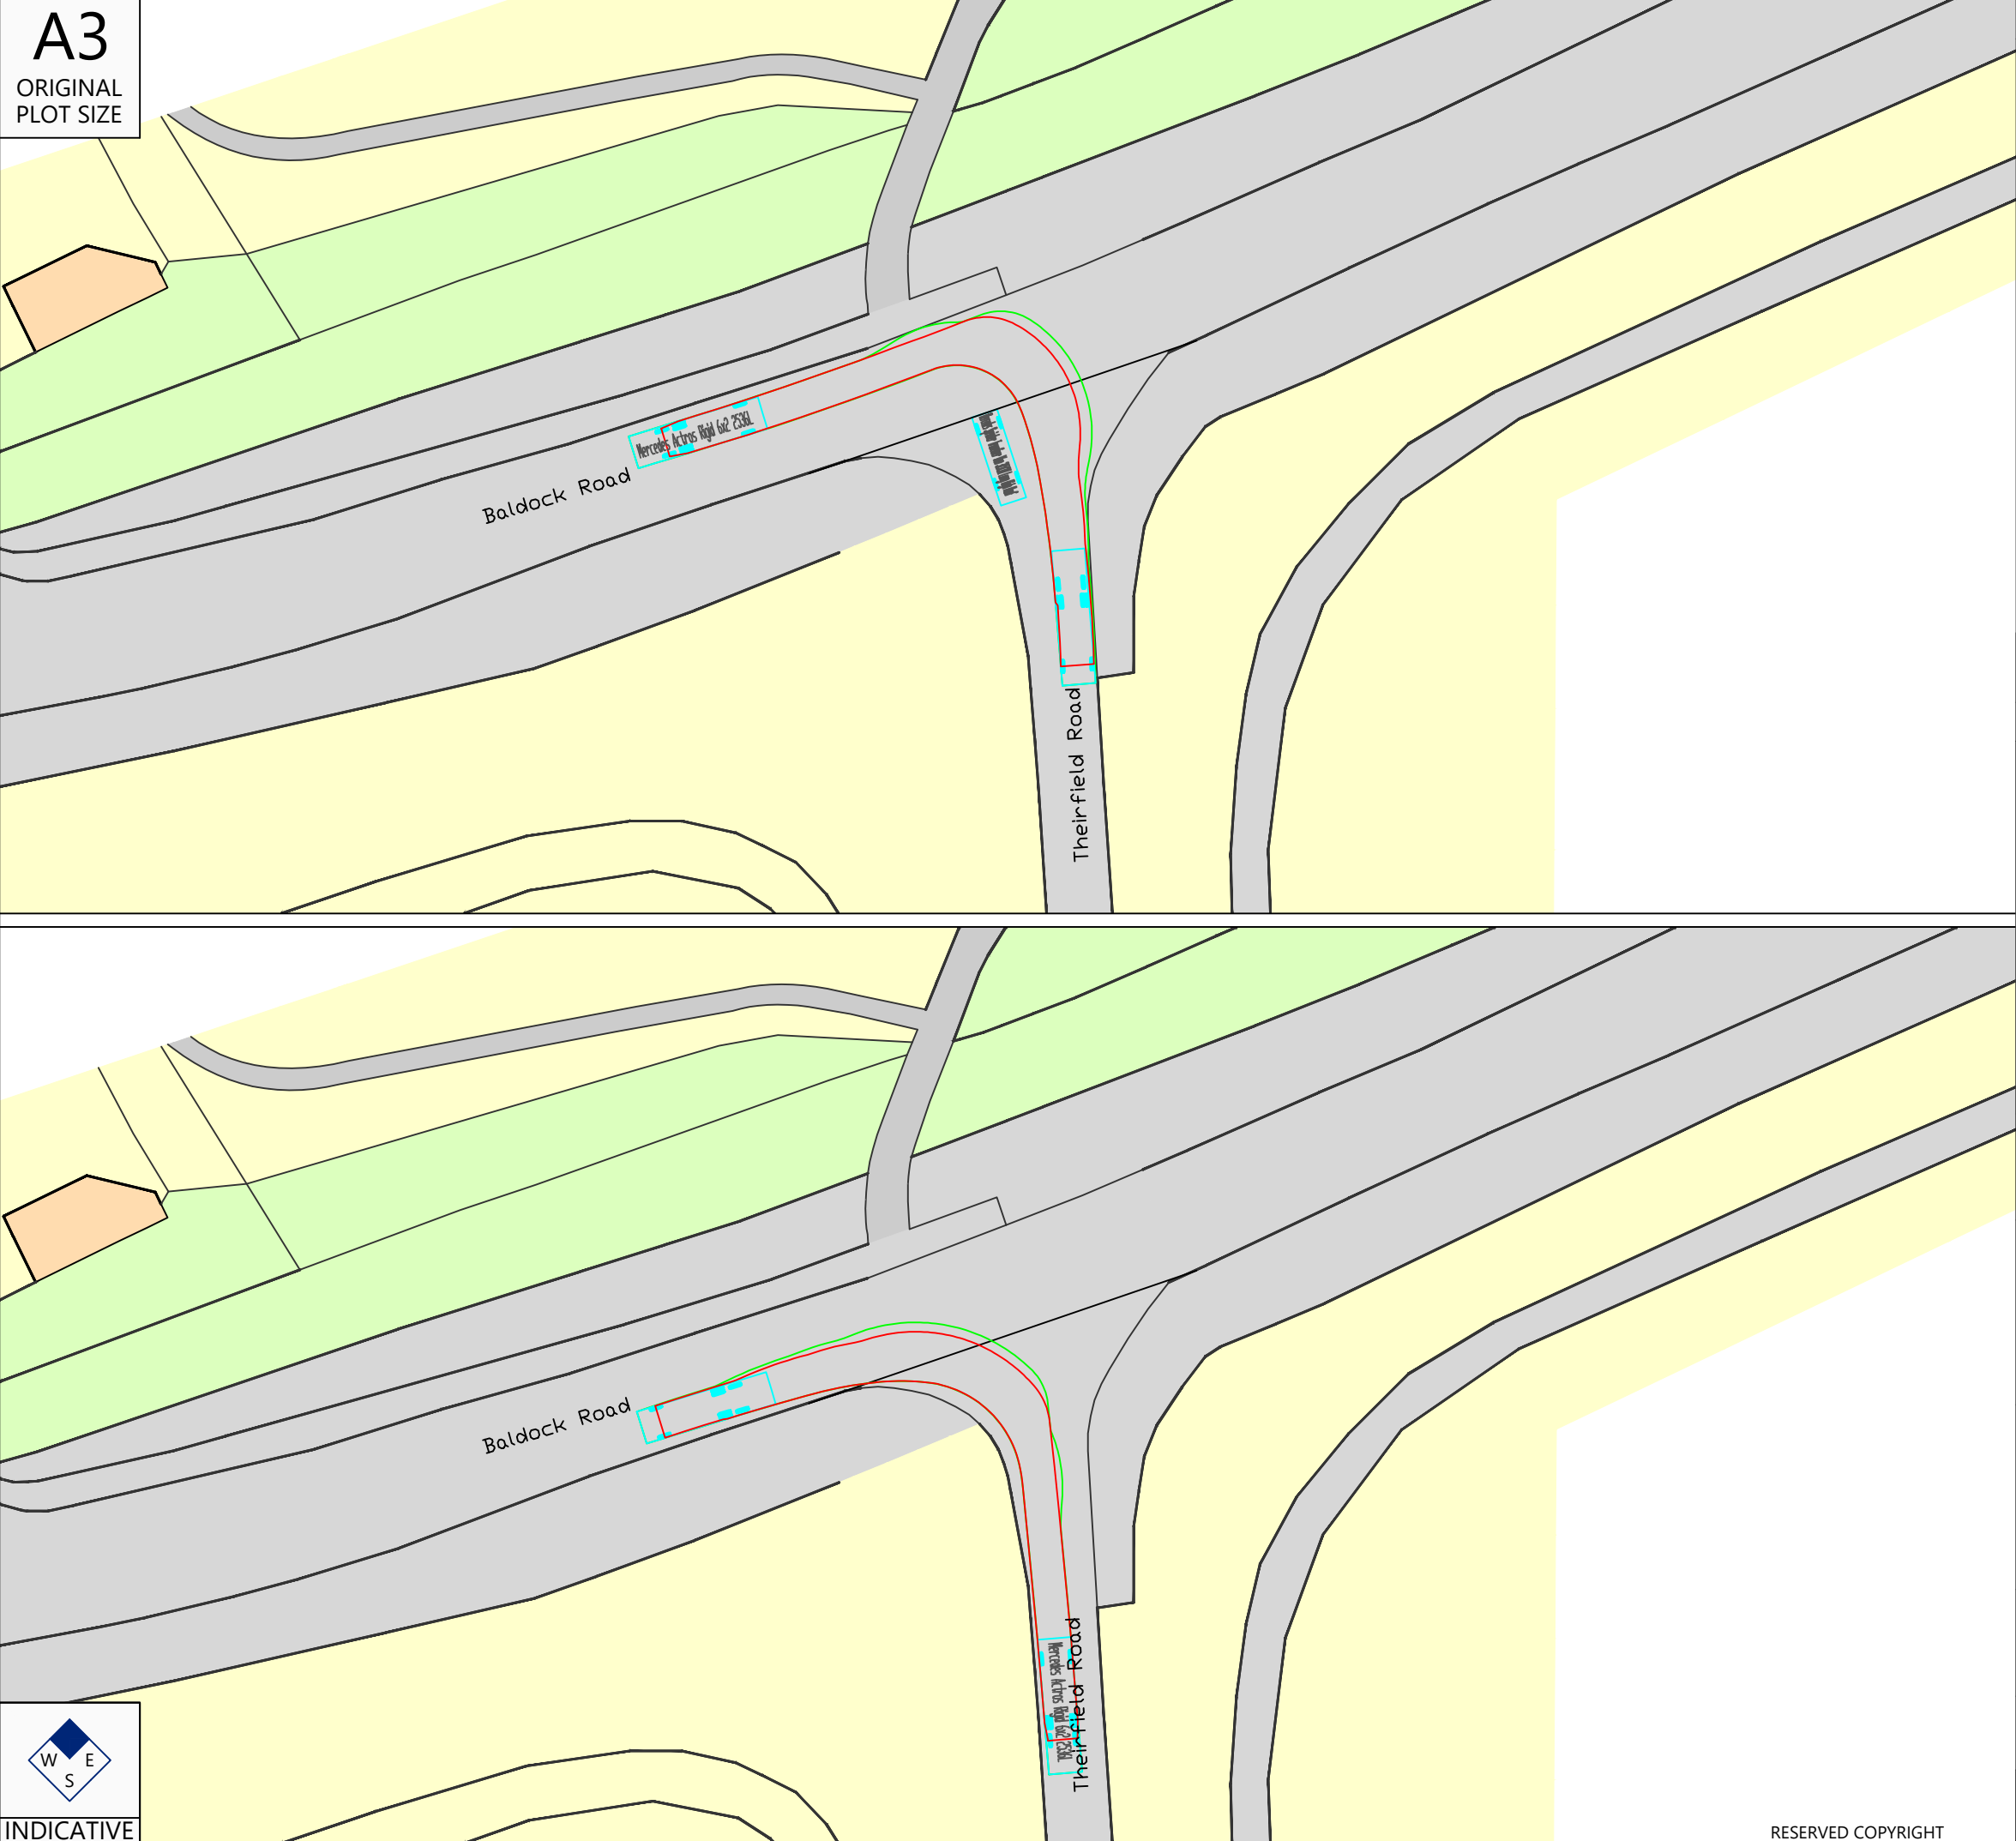

A3
ORIGINAL
PLOT SIZE

INDICATIVE

Reproduced from Ordnance Survey Superplan Data with the permission of The Controller of His Majesty's Stationery Office. Crown Copyright - Licence No. AL100034021

NOTES:

-	-	-	-	-	-
Rev	Date	Details	Drawn by	Checked by	Approved by

Bristol
Cambridge
London
Welwyn Garden City



Transport Planning Associates

1 Giltspur Street
London
EC1A 9DD
020 7119 1155
www.tpa.uk.com

CLIENT:

PROJECT:
**Hillcrest & Tussocks
Therfield**

TITLE:
**Swept path analysis
of a 10m rigidd
vehicle**

STATUS:
FOR INFORMATION

SCALE: 1:500	DATE: 03/11/25	DRAWN: NH	CHECKED: -	APPROVED: NH
JOB NO: 2212-005	DRAWING NO: SP11	REVISION: A		