N.H.D.C.
20 FEB 2018

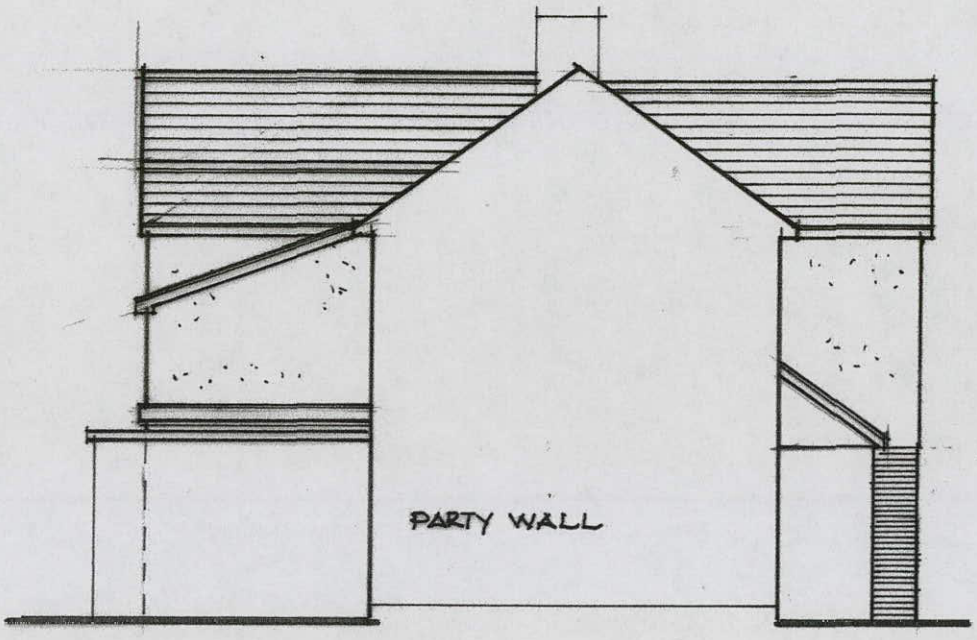

SIDE ELEVATION NORTH

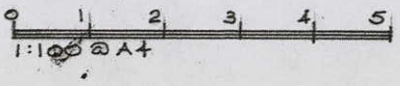

REVS : MINOR REVISIONS FEB 2018

PROPOSED EXTENSIONS TO EXISTING AND PROPOSED ATTACHED DWELLING
28 ERMINE CLOSE
ROYSTON HERTS. SG8 5EE

SCALE 1:100 Dwg No 2617:03A

Nigel Cooper C.D.S.S. Tel: 07754151283