N.H.D.C.
20 FEB 2018

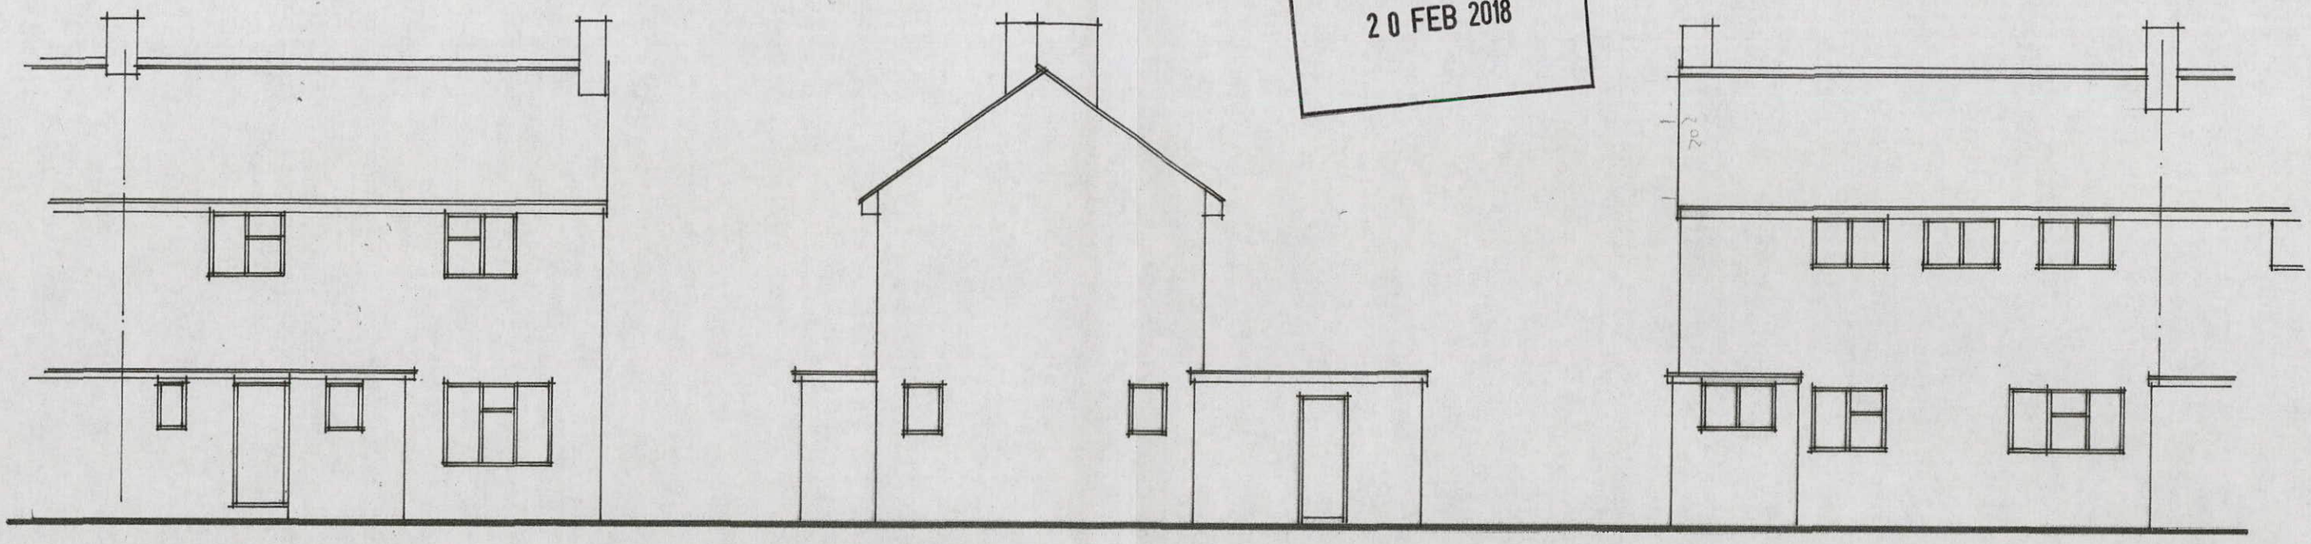

FRONT ELEVATION WEST

SIDE SOUTH

REAR EAST

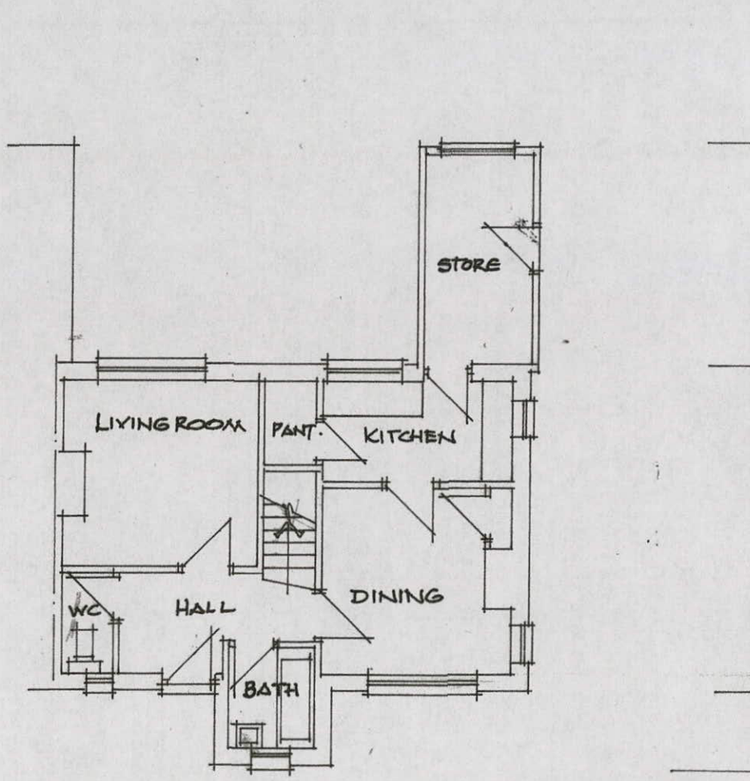

GROUND FLOOR PLAN.

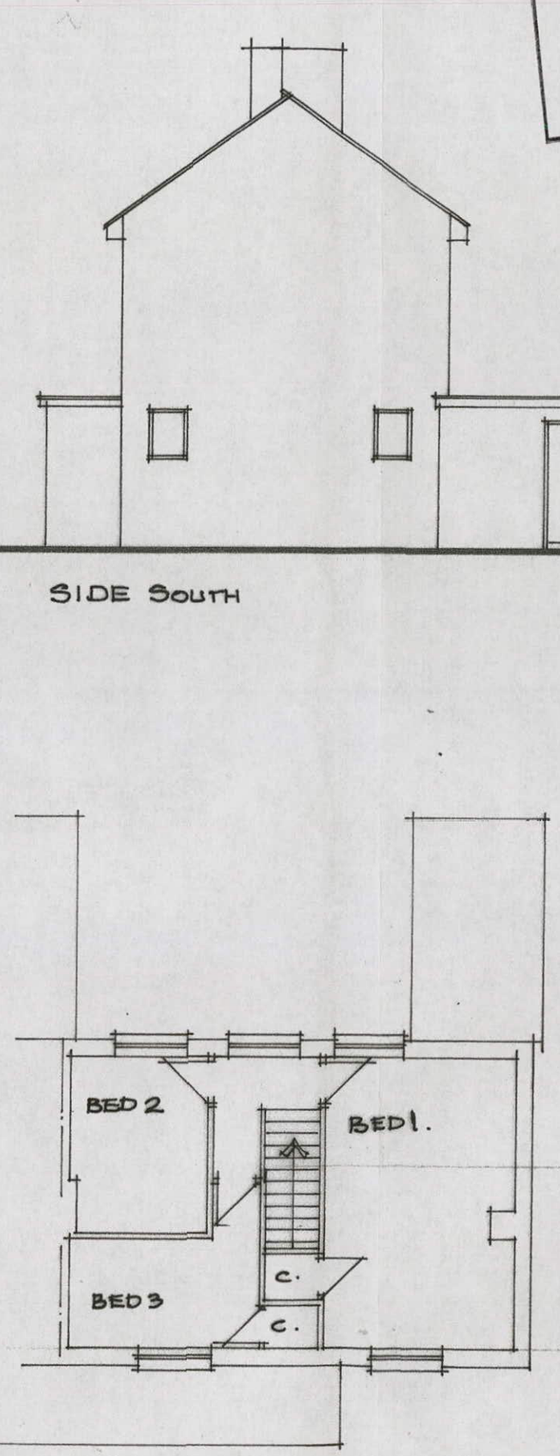

FIRST FLOOR PLAN

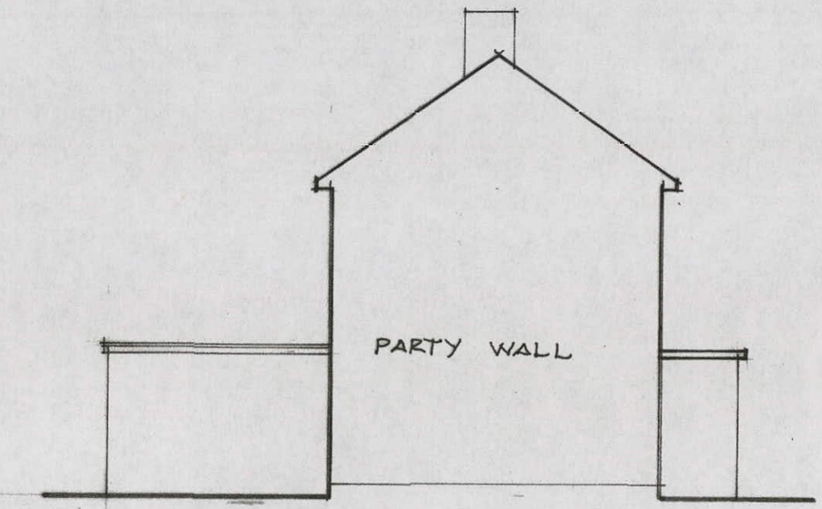

SIDE NORTH

0 1 2 3 4 5
1:100 @ A3

EXISTING PLANS AND ELEVATIONS
28 ERMINE CLOSE
ROYSTON HERTS. SG8 5EE

SCALE 1:100 DRG Nº 2617:01

Nigel Cooper C.D.S.S tel 07754151283