PROJECT CONTACT:
CLIVE LUNGLEY


EMAIL: clive@dbstructural.co.uk

TEL: 01525 643043

SCALE 1 : 125 @ A1

0m 2.5 5 7.5 10 12.5

NORTH

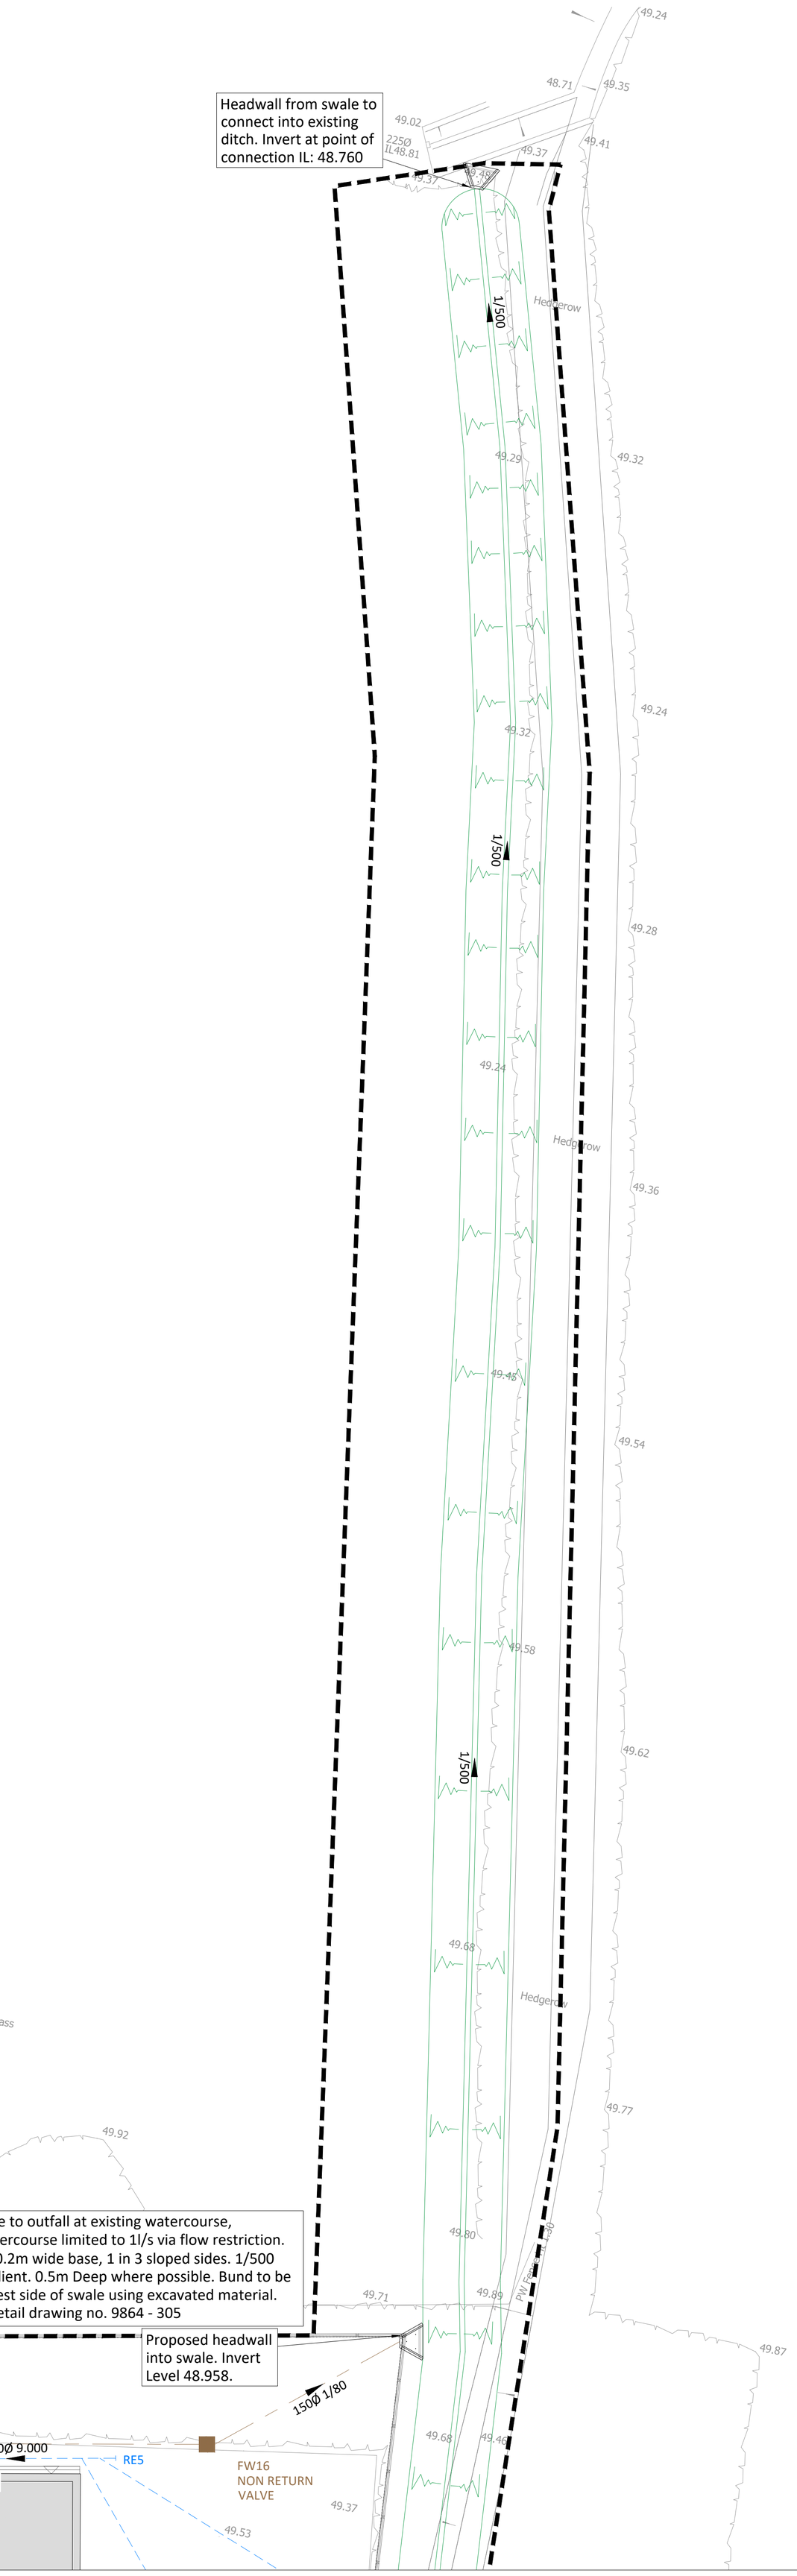

HEALTH, SAFETY & ENVIRONMENT

It is the responsibility of the client to ensure that those undertaking the works are competent and experienced in the type of work to be undertaken.

In addition to the hazards usually associated with the types of work detailed on this drawing, the following specific hazards have been identified through design risk assessment. The planning and execution of the works should take into account all usual and specific hazards.

Hazards should also be taken into account in the maintenance, operation, decommissioning and demolition of the works.

⚠ Responsibility for temporary works lies with the Contractor at all times

NOTES

1. All dimensions are in millimetres (mm) and levels in metres Above Ordnance Datum (mAOD) unless noted otherwise.
2. Do not scale from this drawing.
3. The copyright in this drawing belongs to dbstructural; the designs and details may not be used on any project other than that indicated in the titleblock.
4. This design assumes that any applicable planning applications, building regulation applications and Party Wall agreements are approved and in place prior to the commencement of works.
5. For drainage general arrangement refer to dbstructural drawing No. 6330-010.

Rev.	Date	Description	Drawn	Checked
A	26.06.26	DRAINAGE STRATEGY REVISED	SW	CL
-	11.05.26	FIRST ISSUE	SW	CL

FOR DISCUSSION

LAND TO THE REAR OF ARLESEY ROAD, ICKLEFORD

DRAINAGE STRATEGY SHEET 2 OF 2

1:125 @ A1 | MAY 2026

Dwg No: 9834-302

dbstructural
ENGINEERING DIFFERENTLY
info@dbstructural.co.uk - 01525 643043