
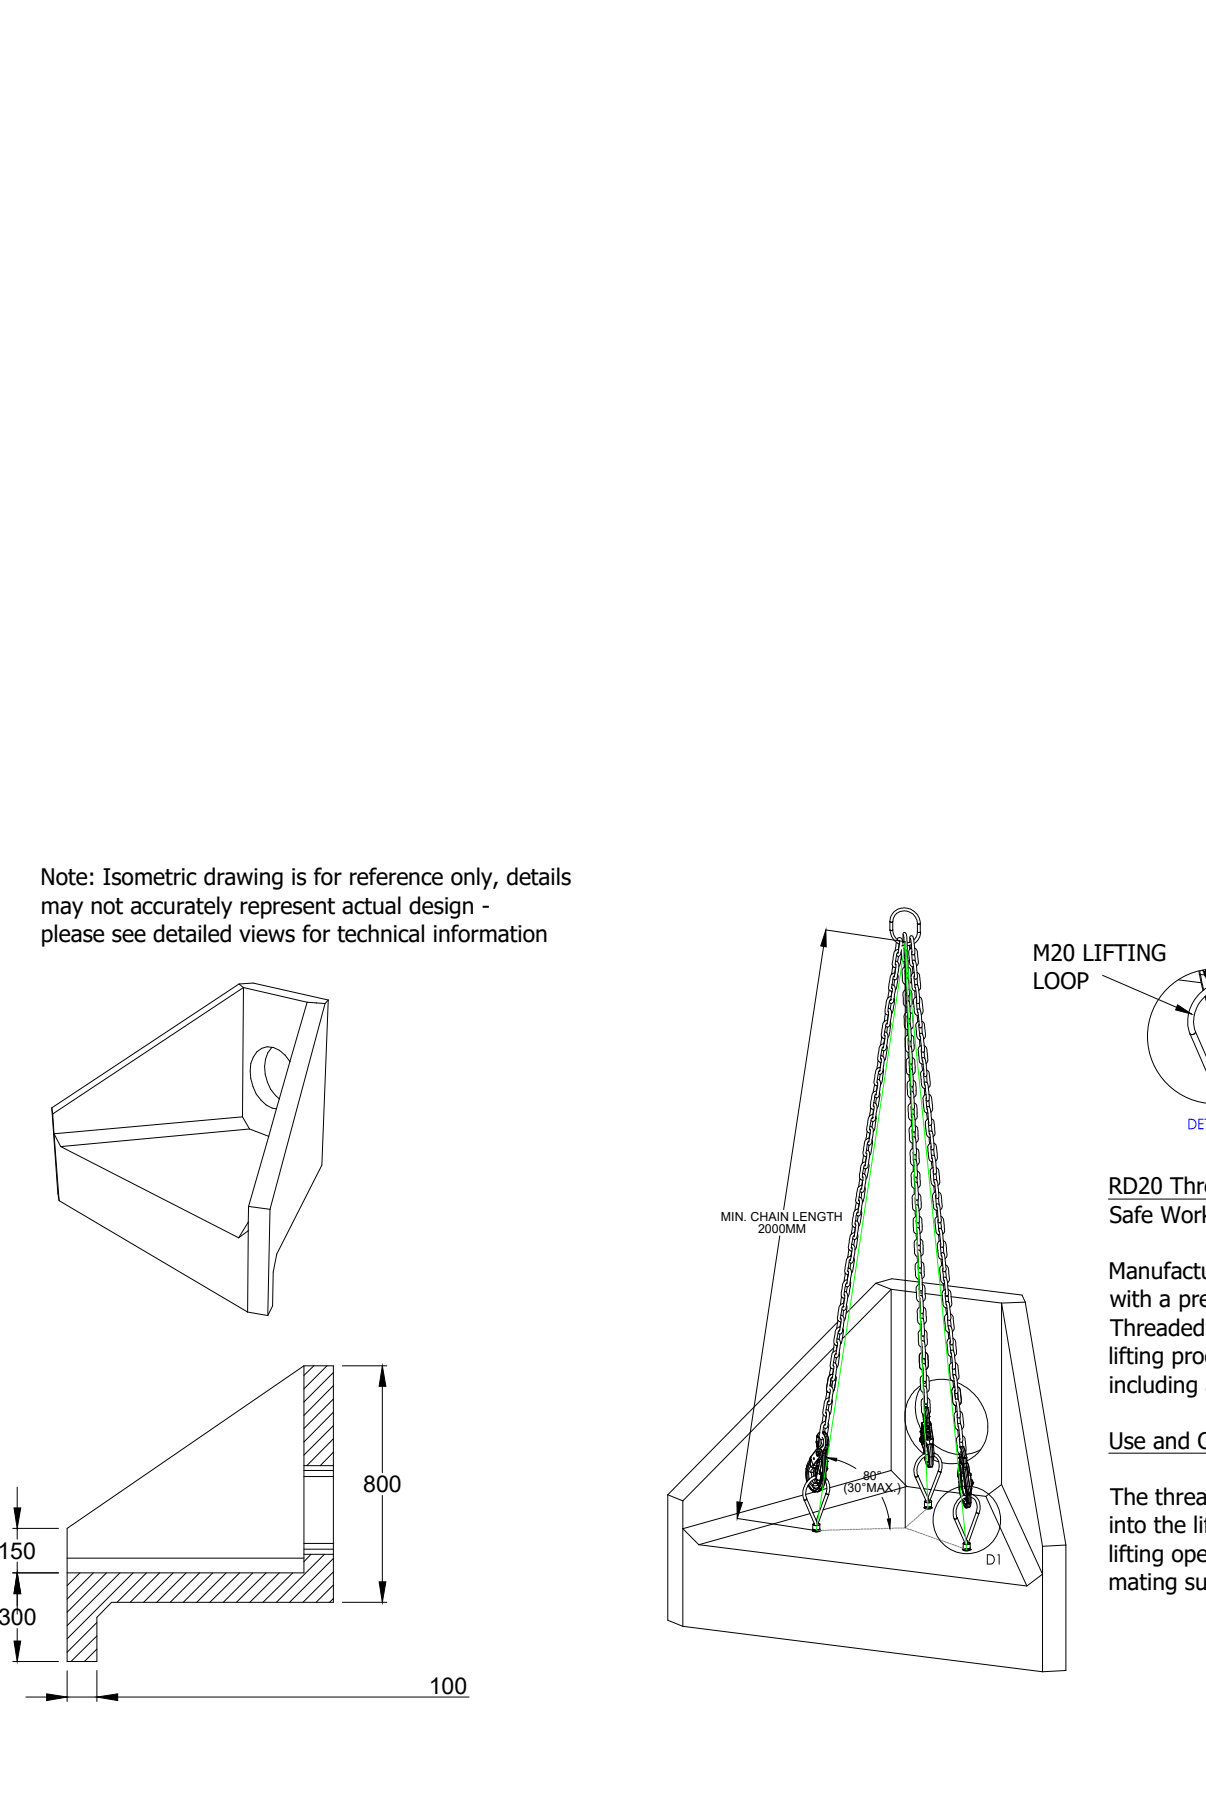
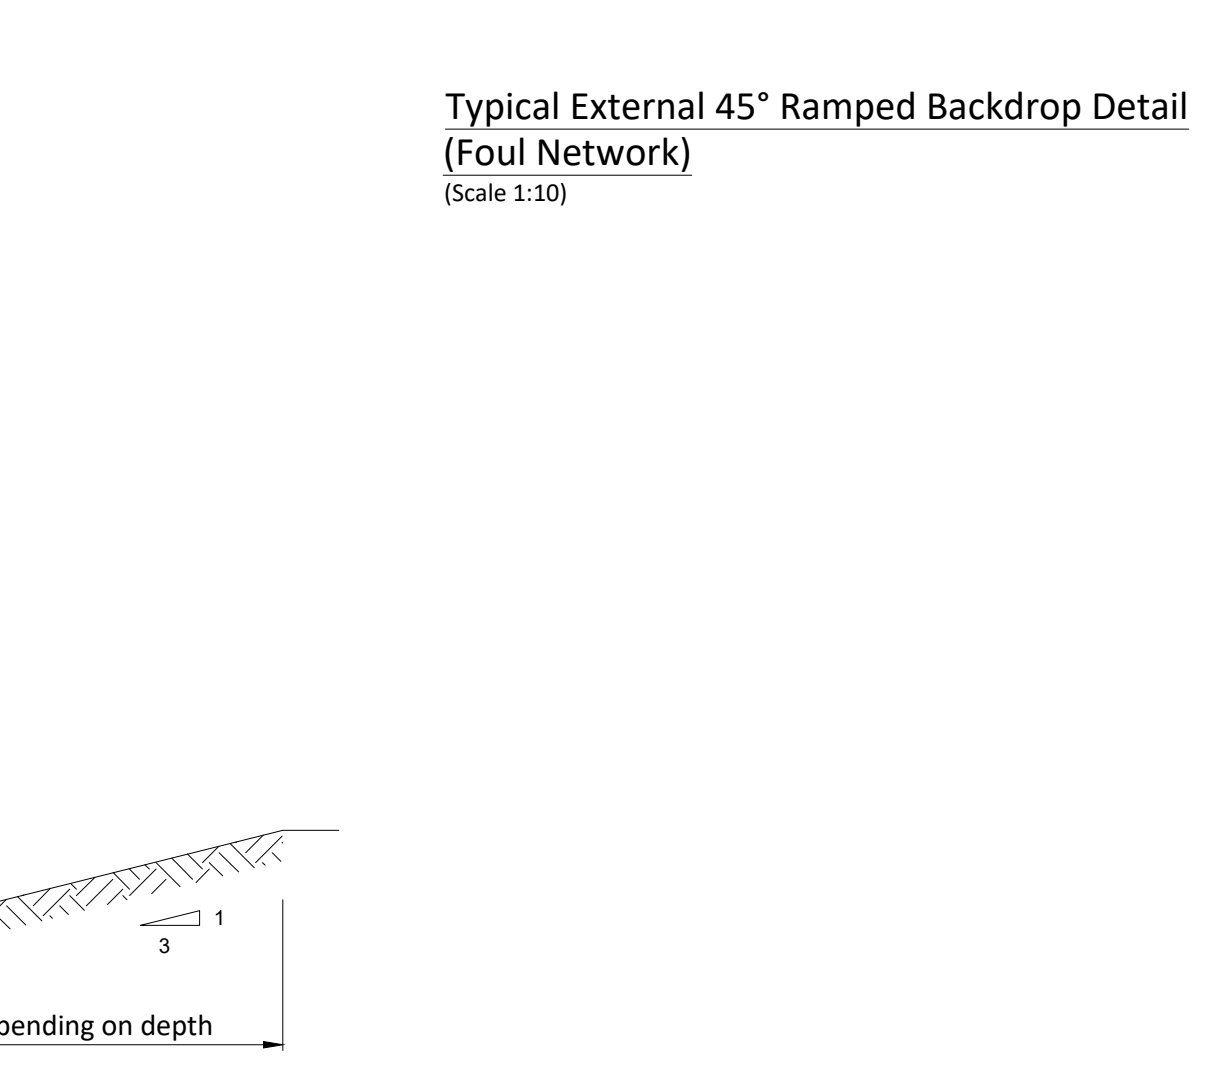
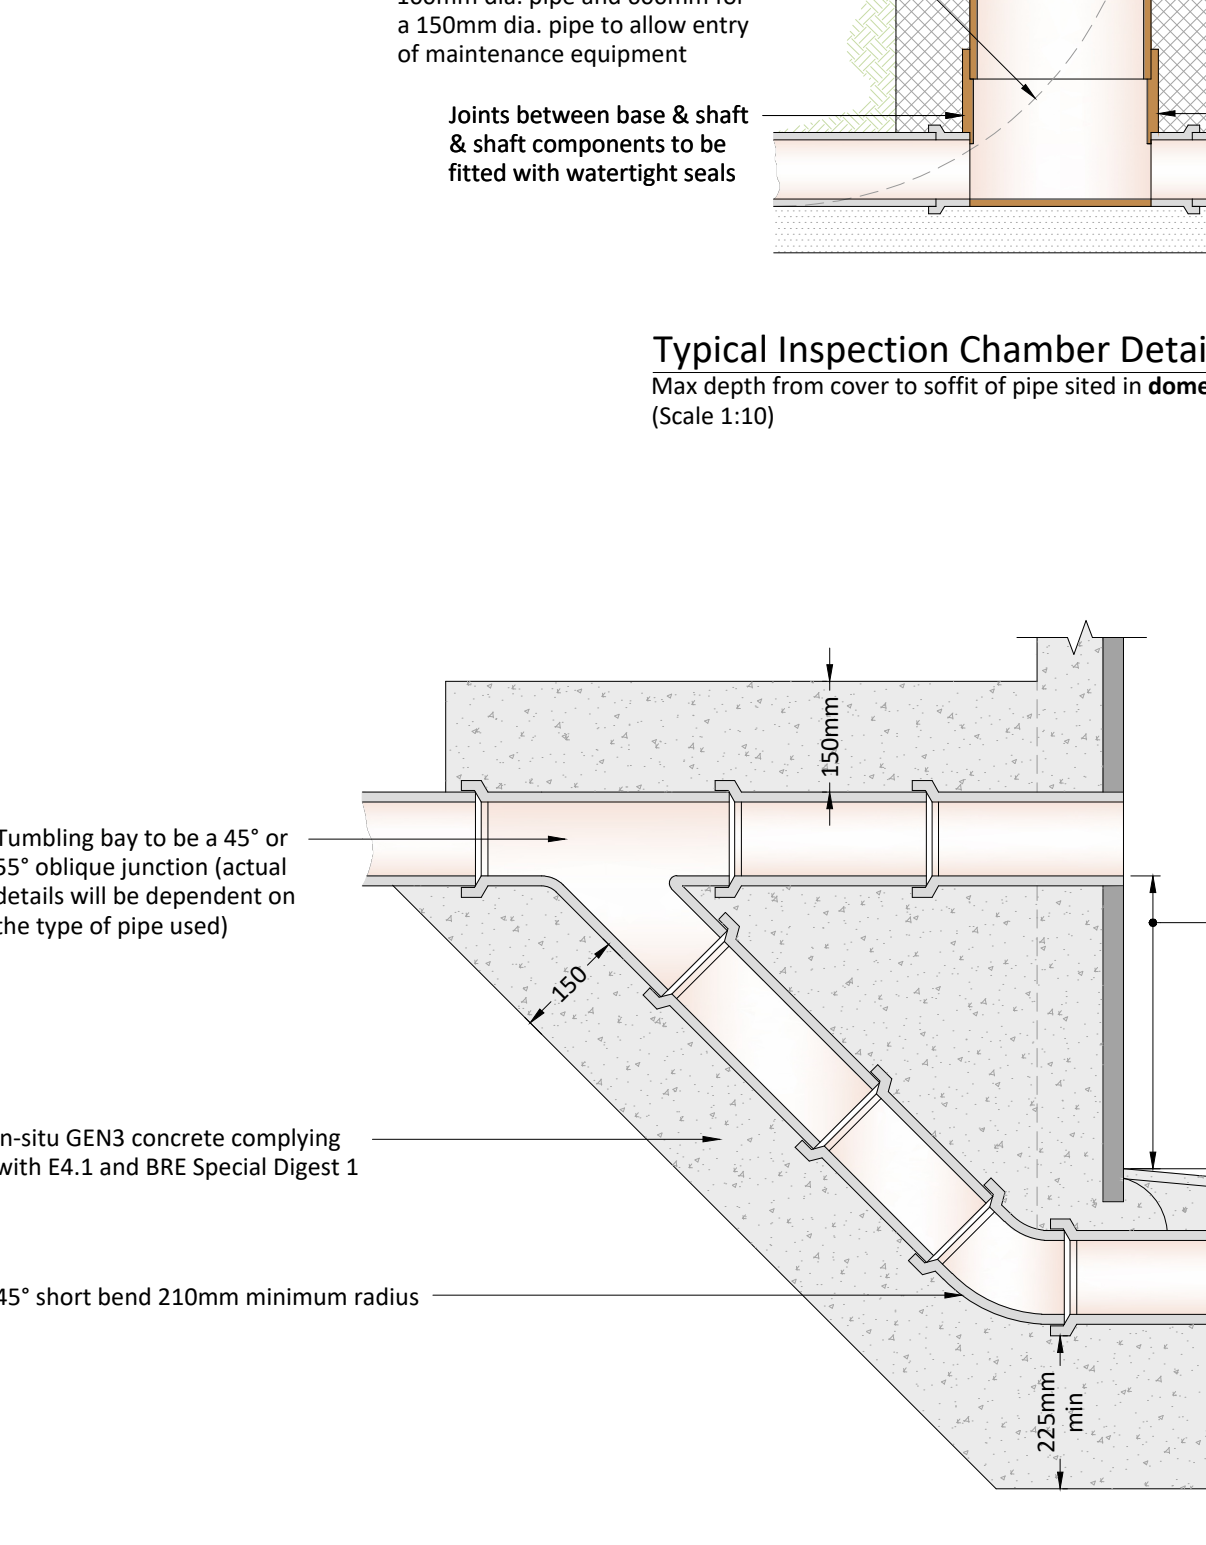
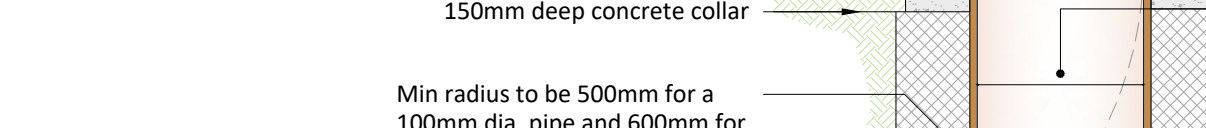
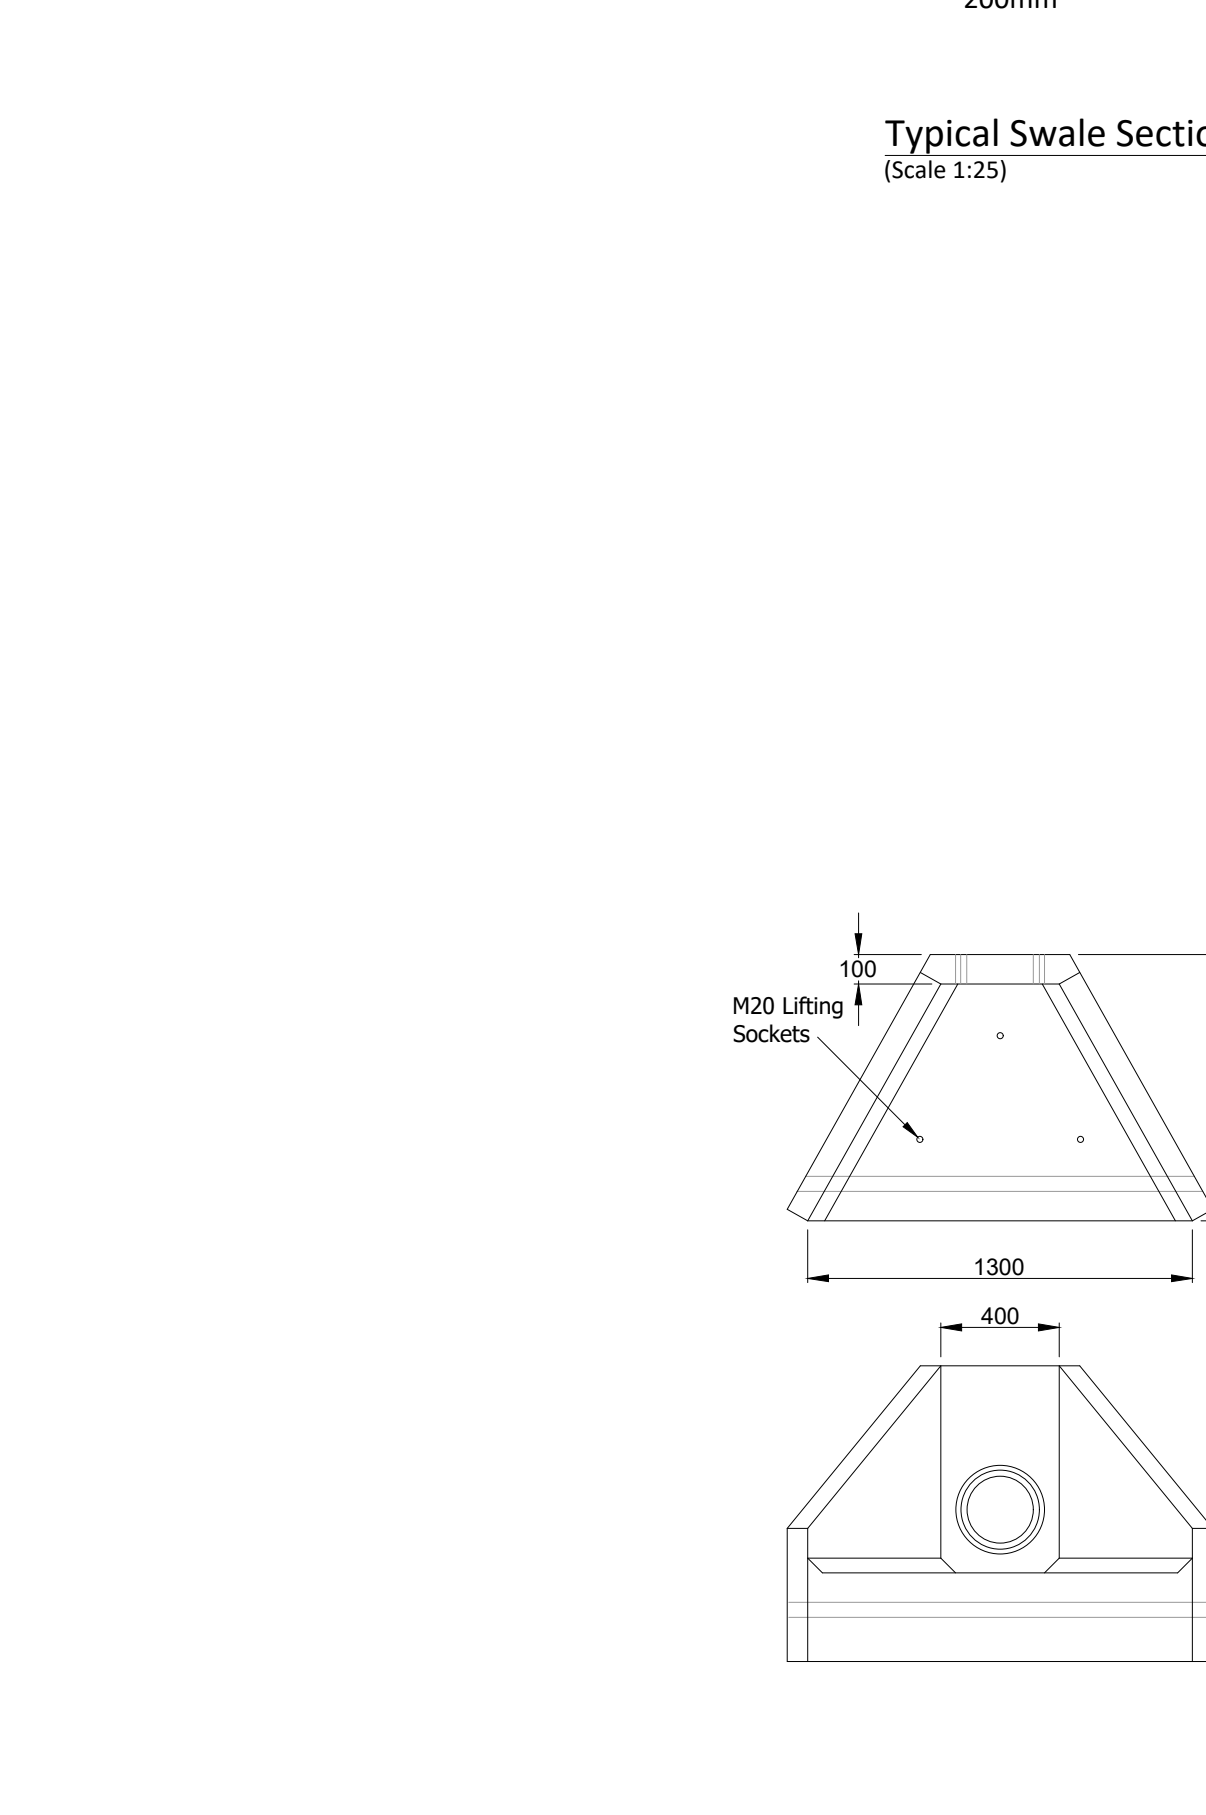
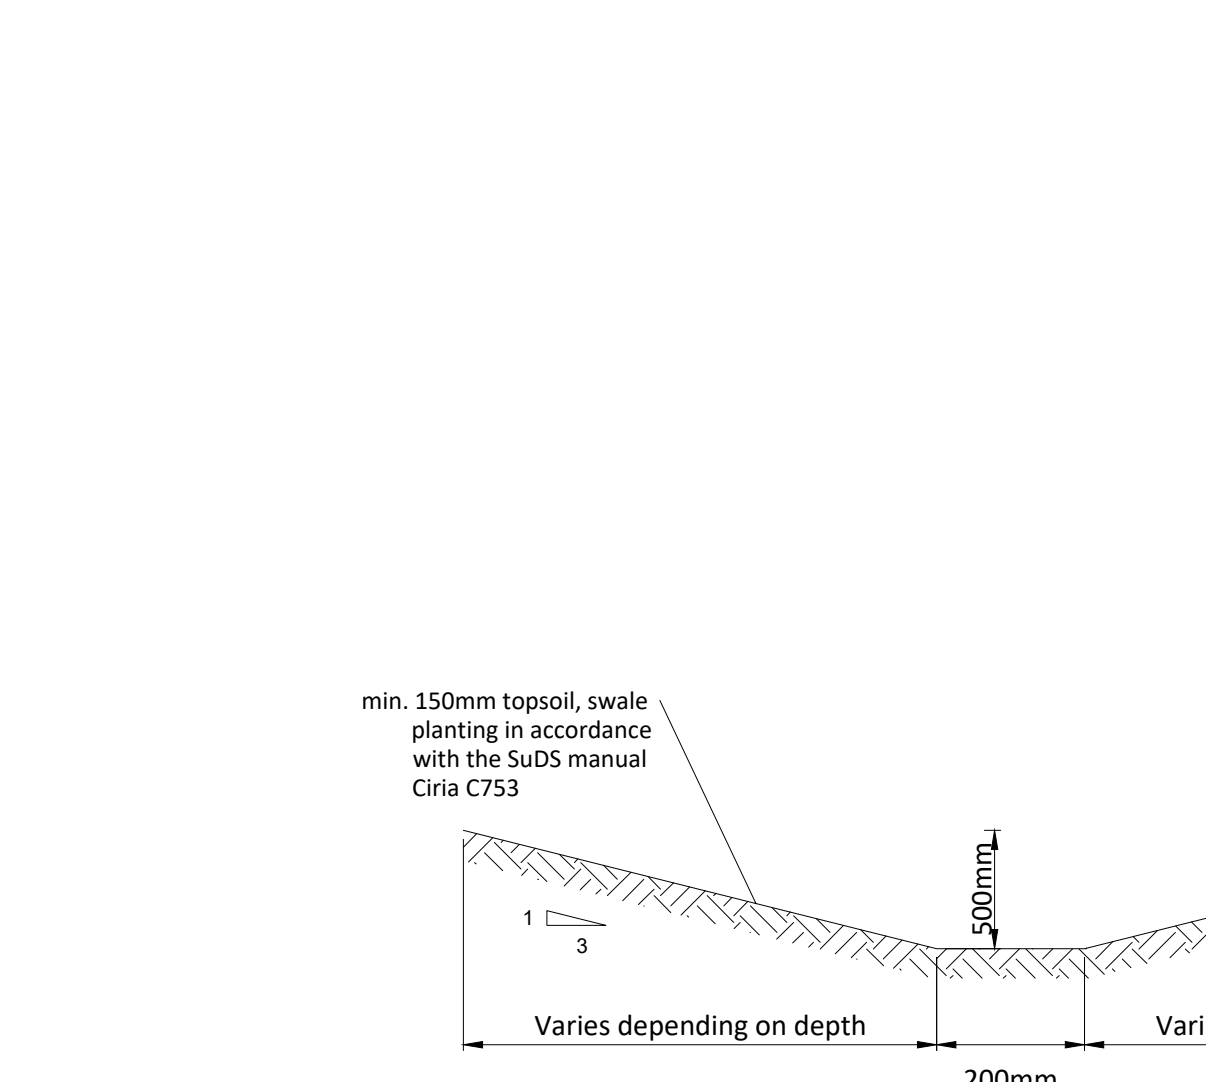
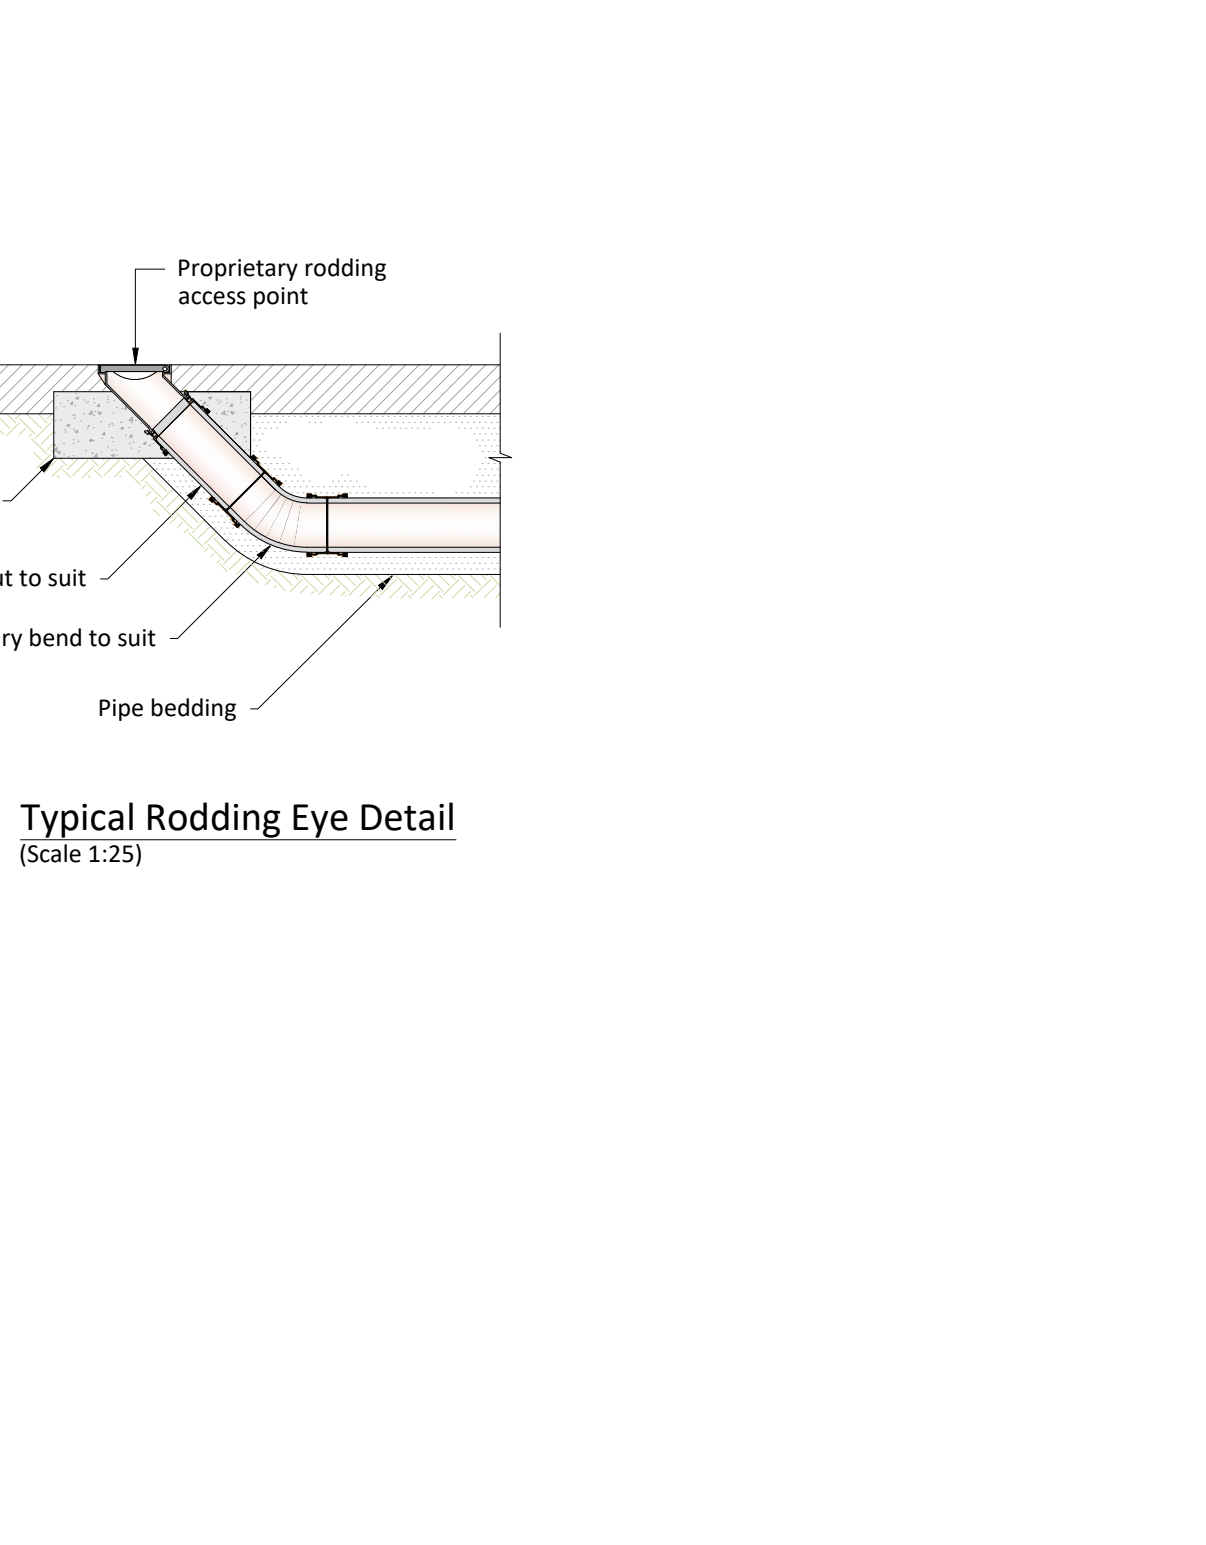
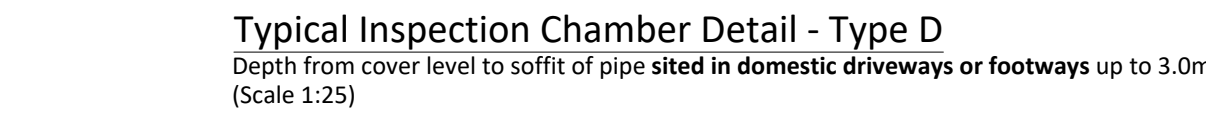
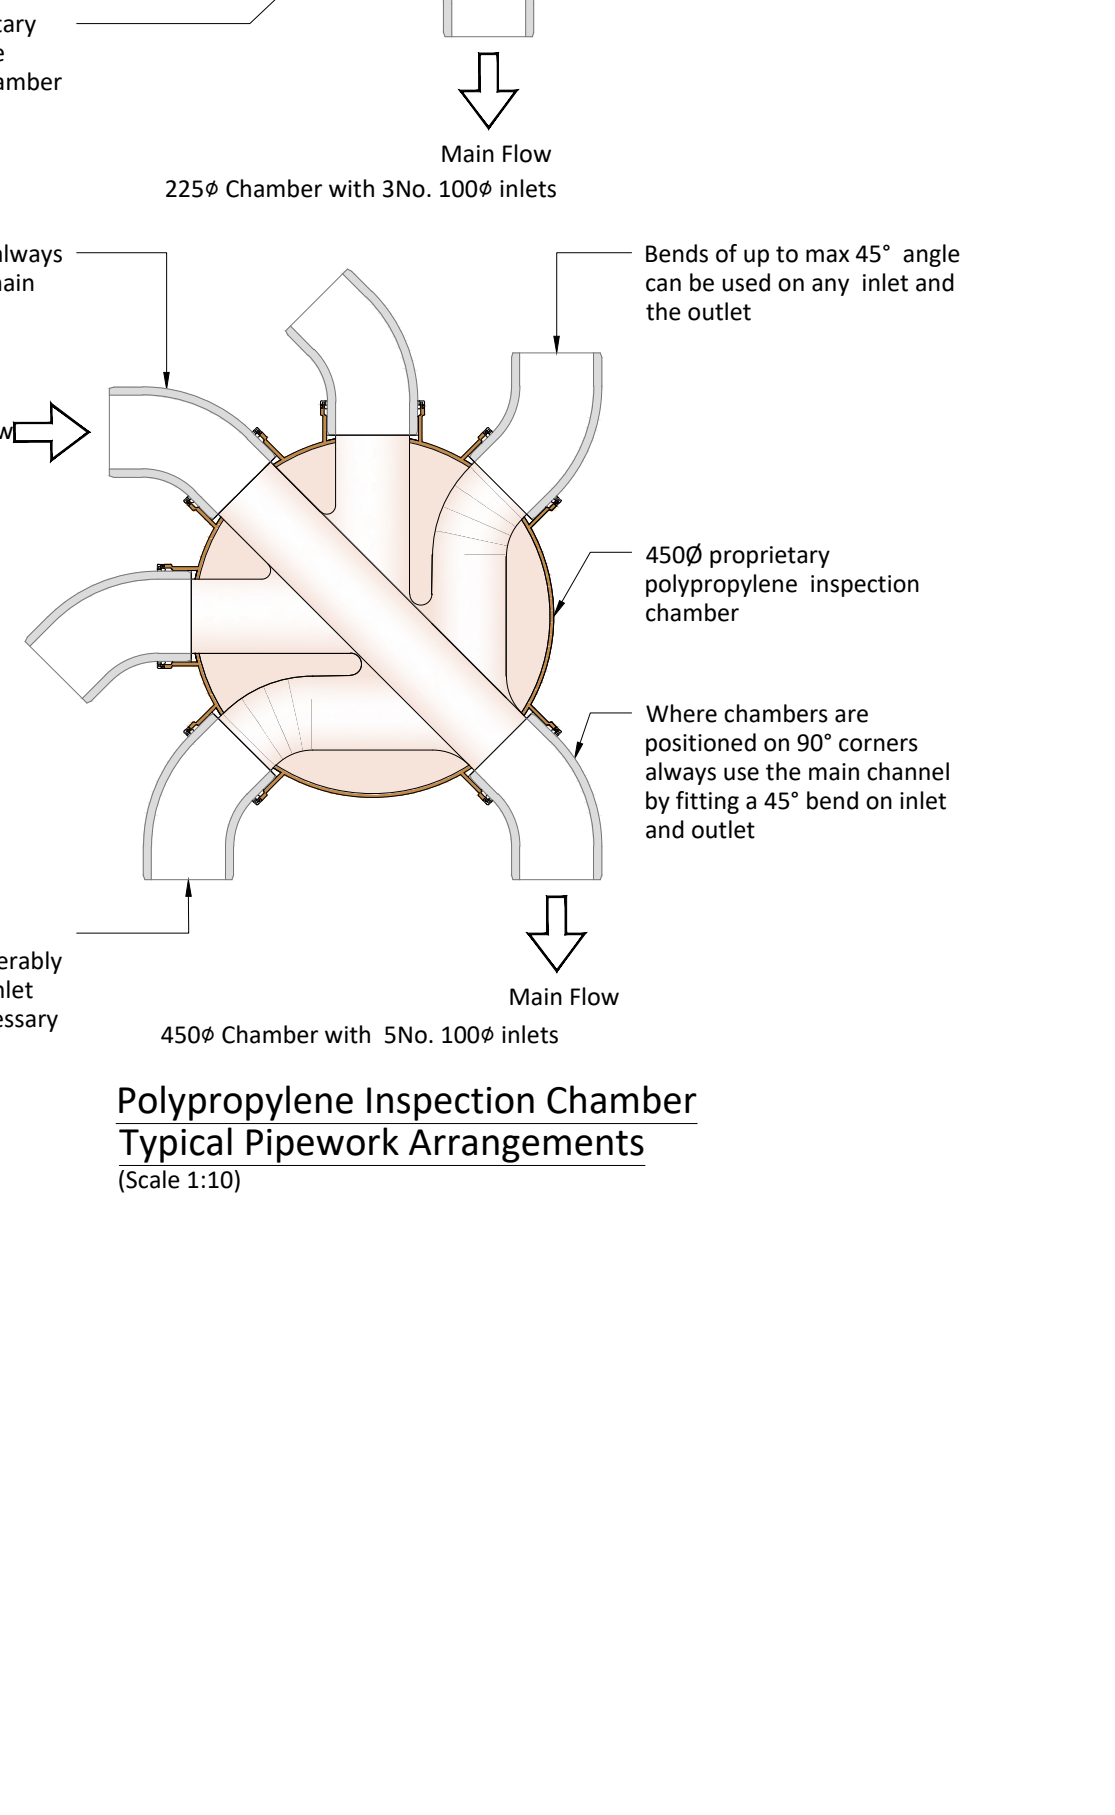
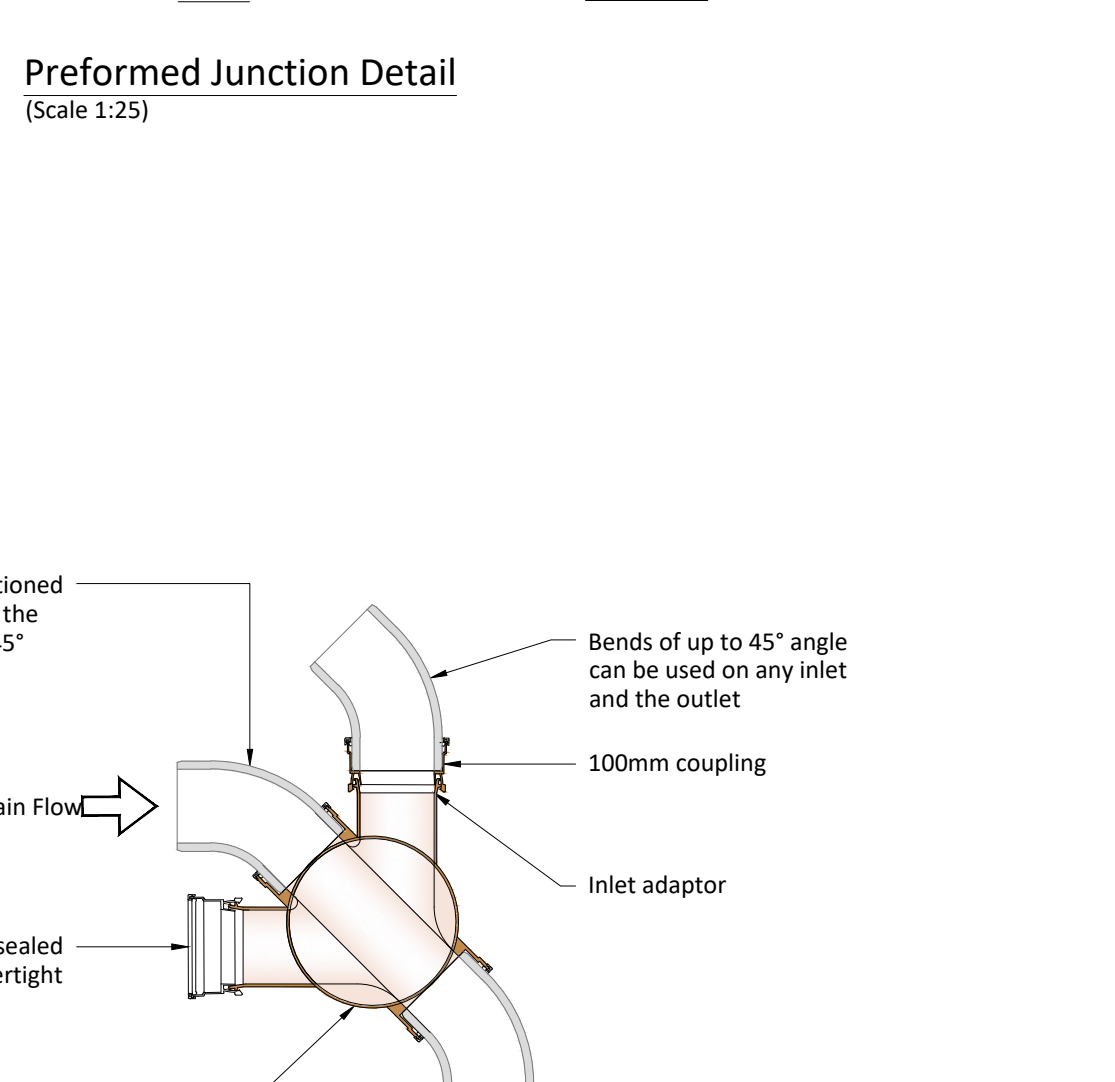
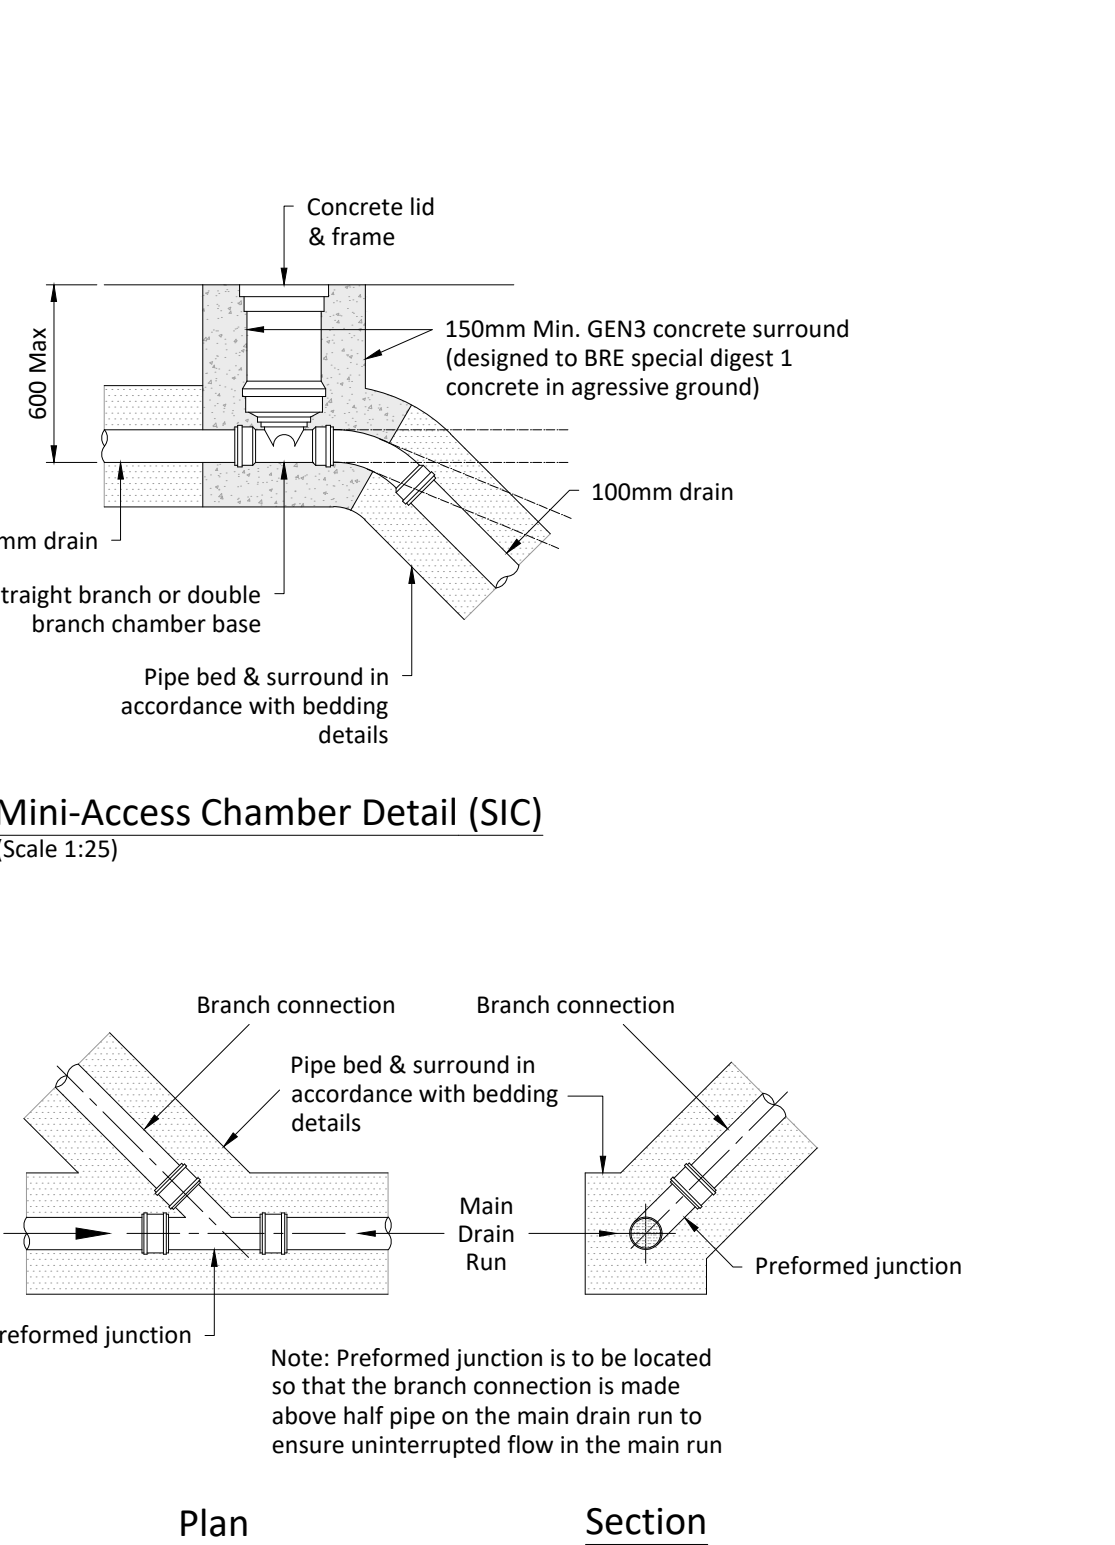
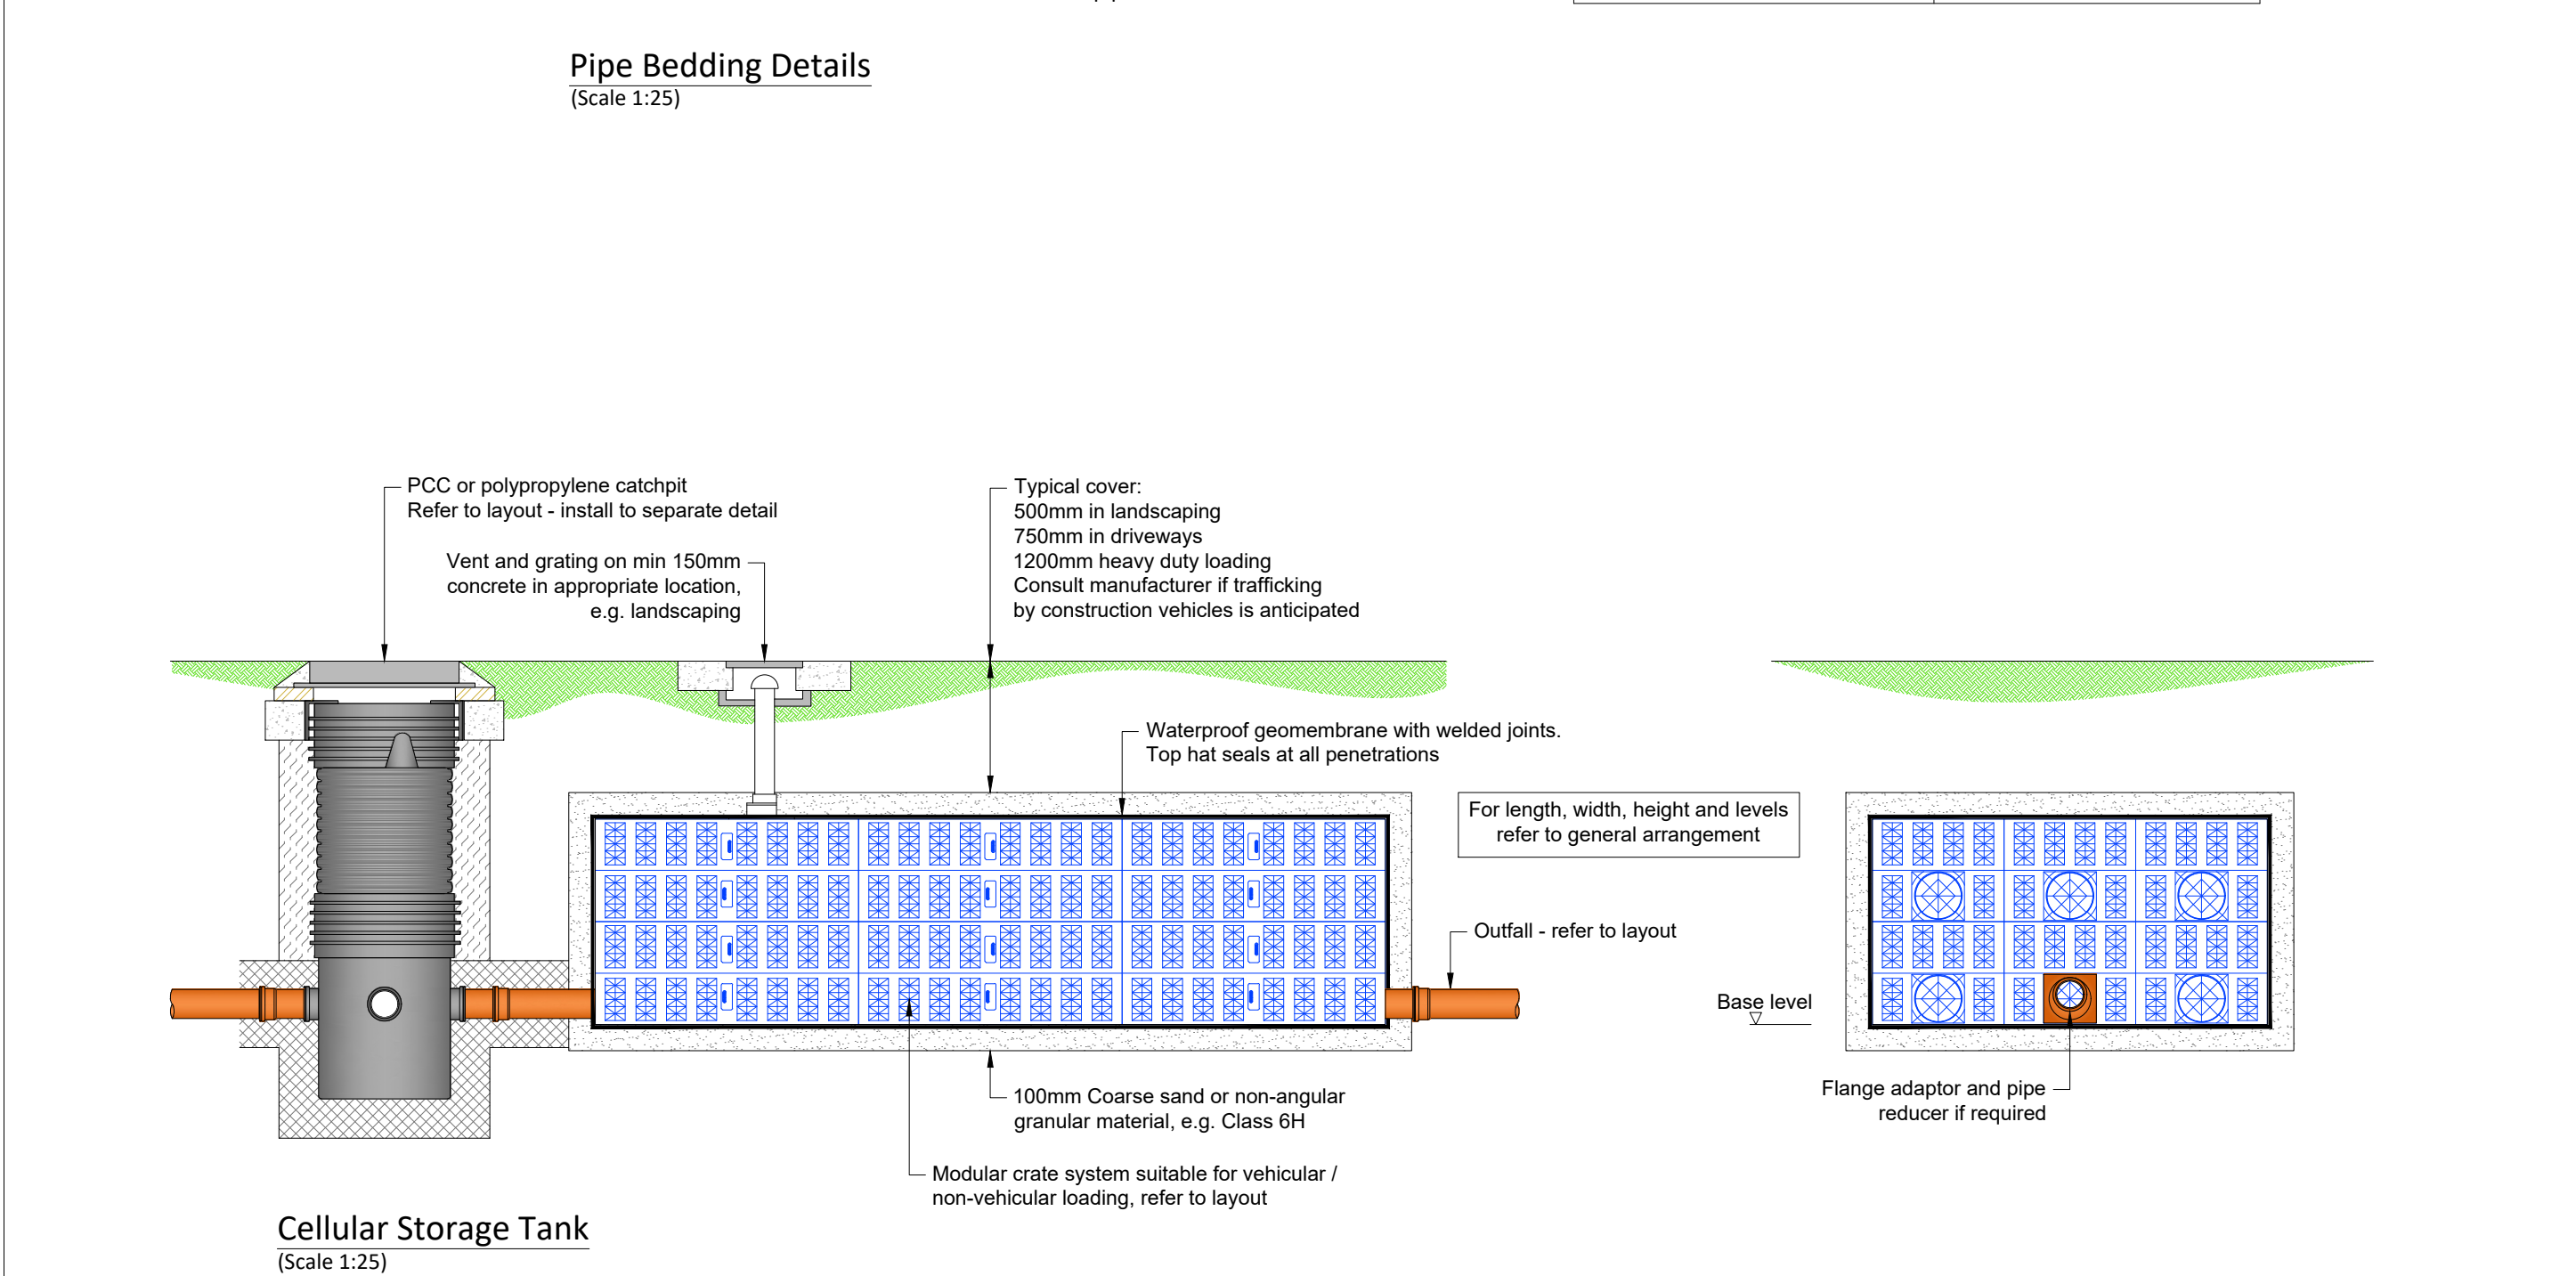
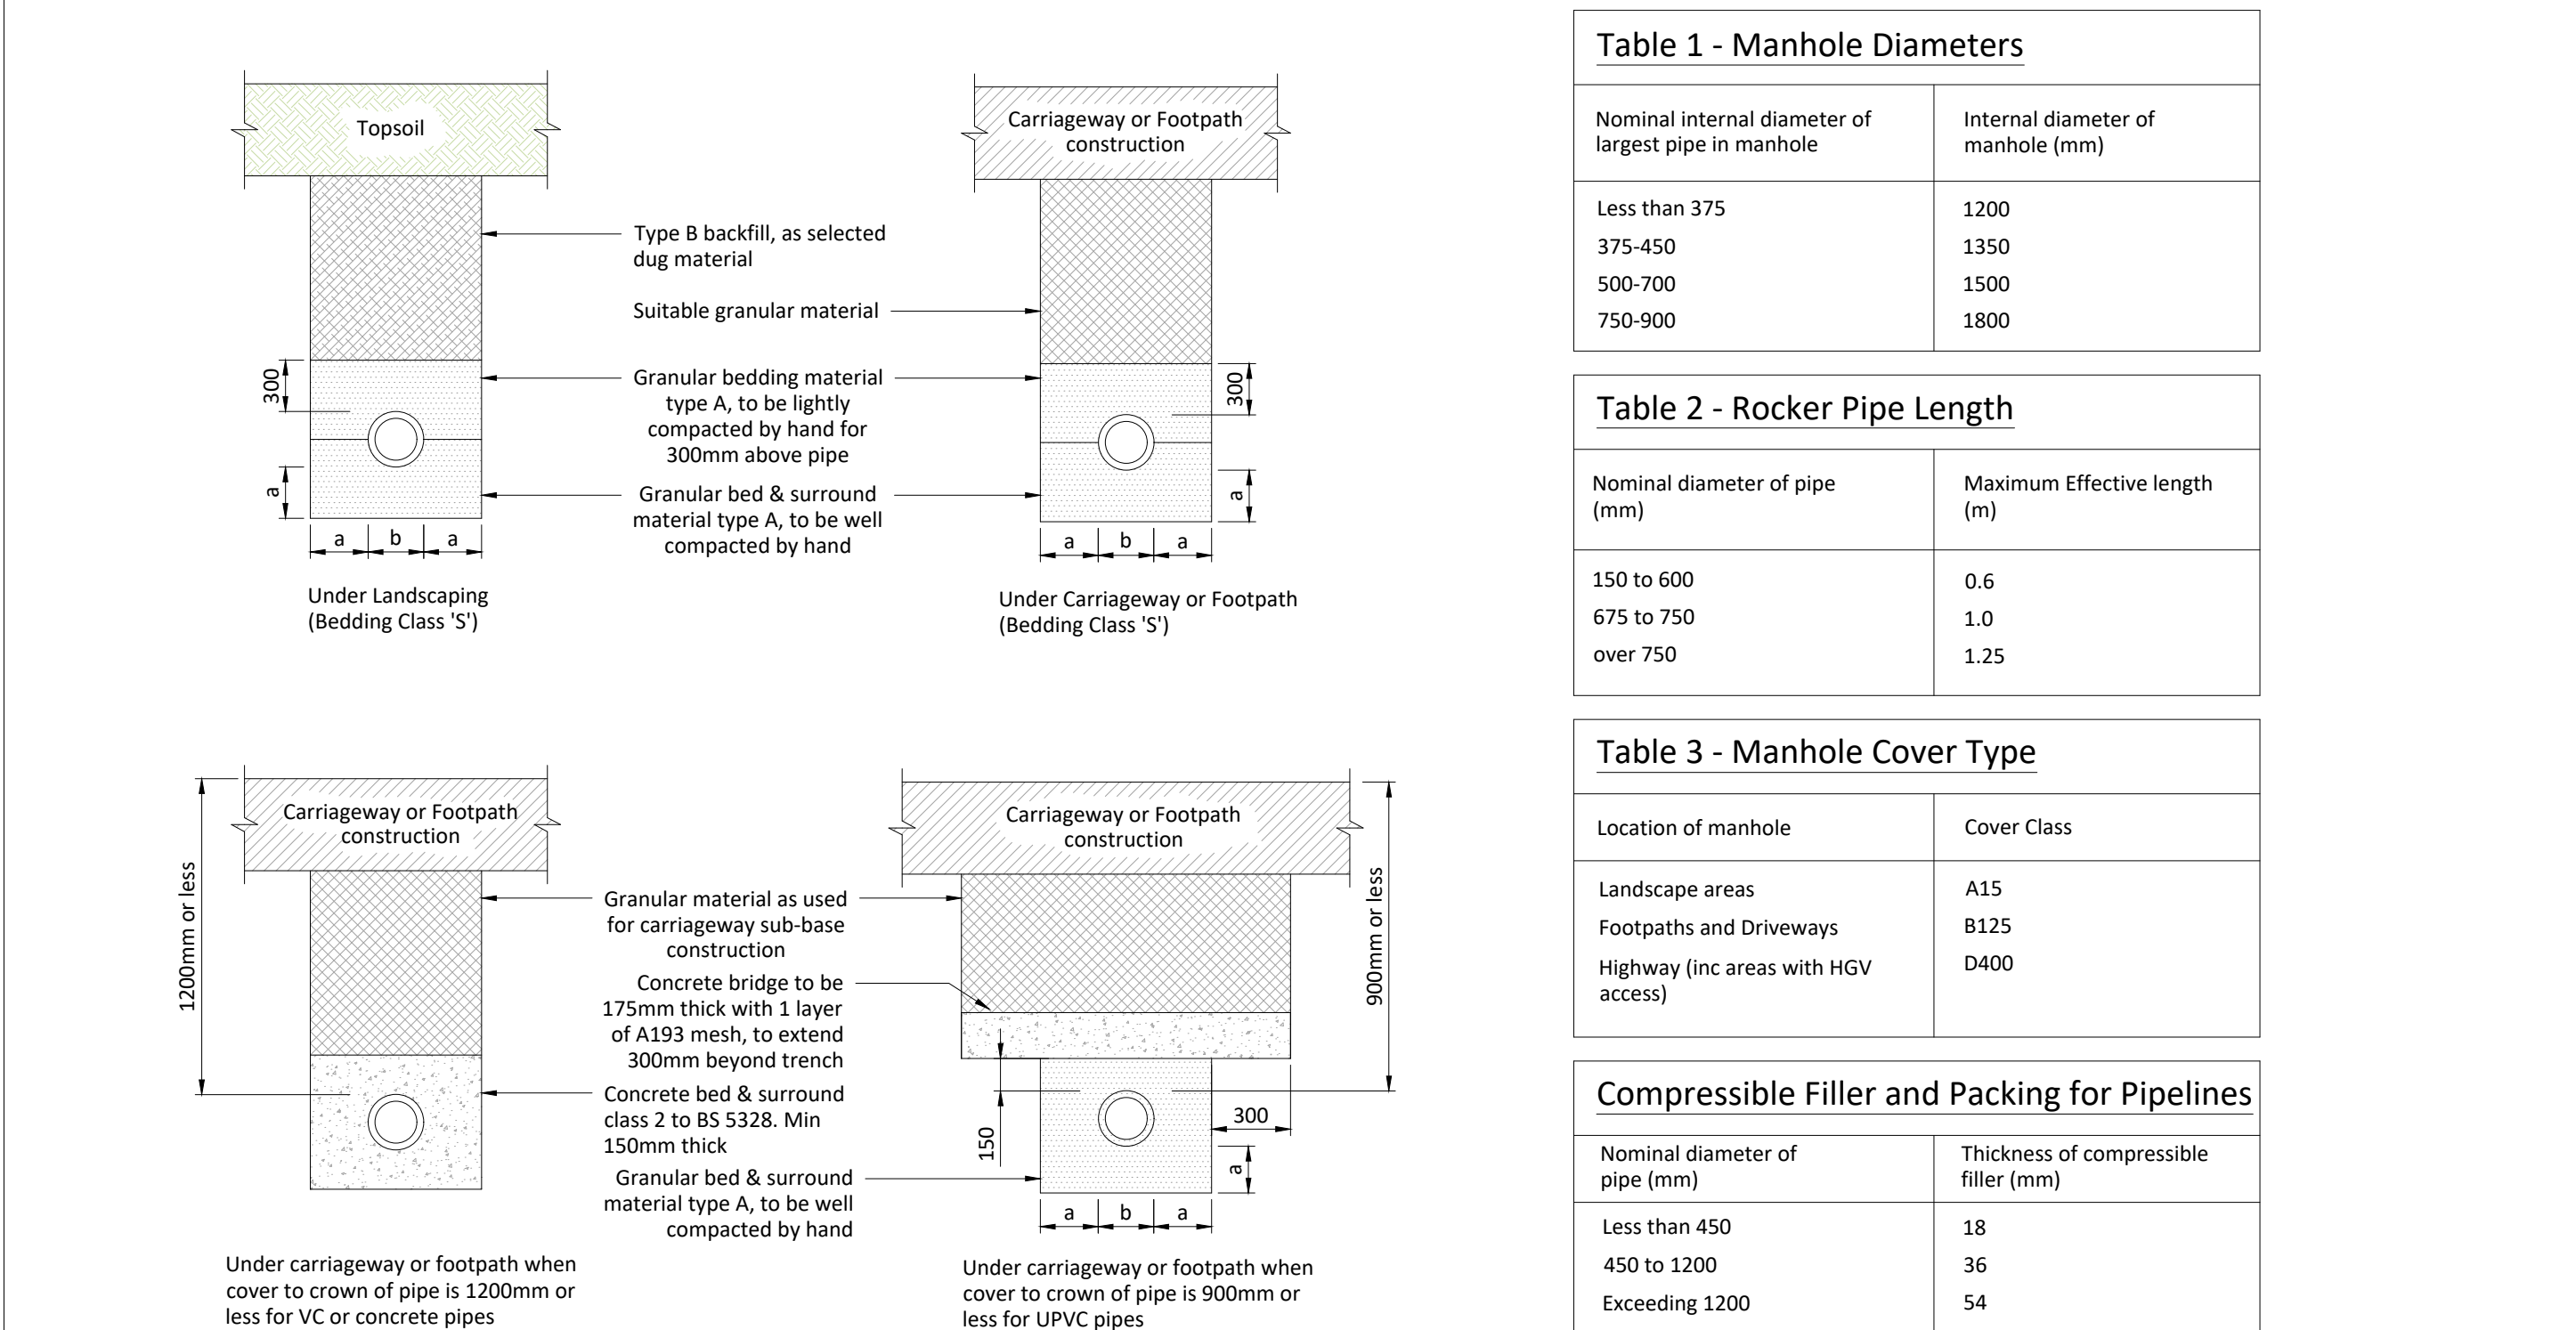
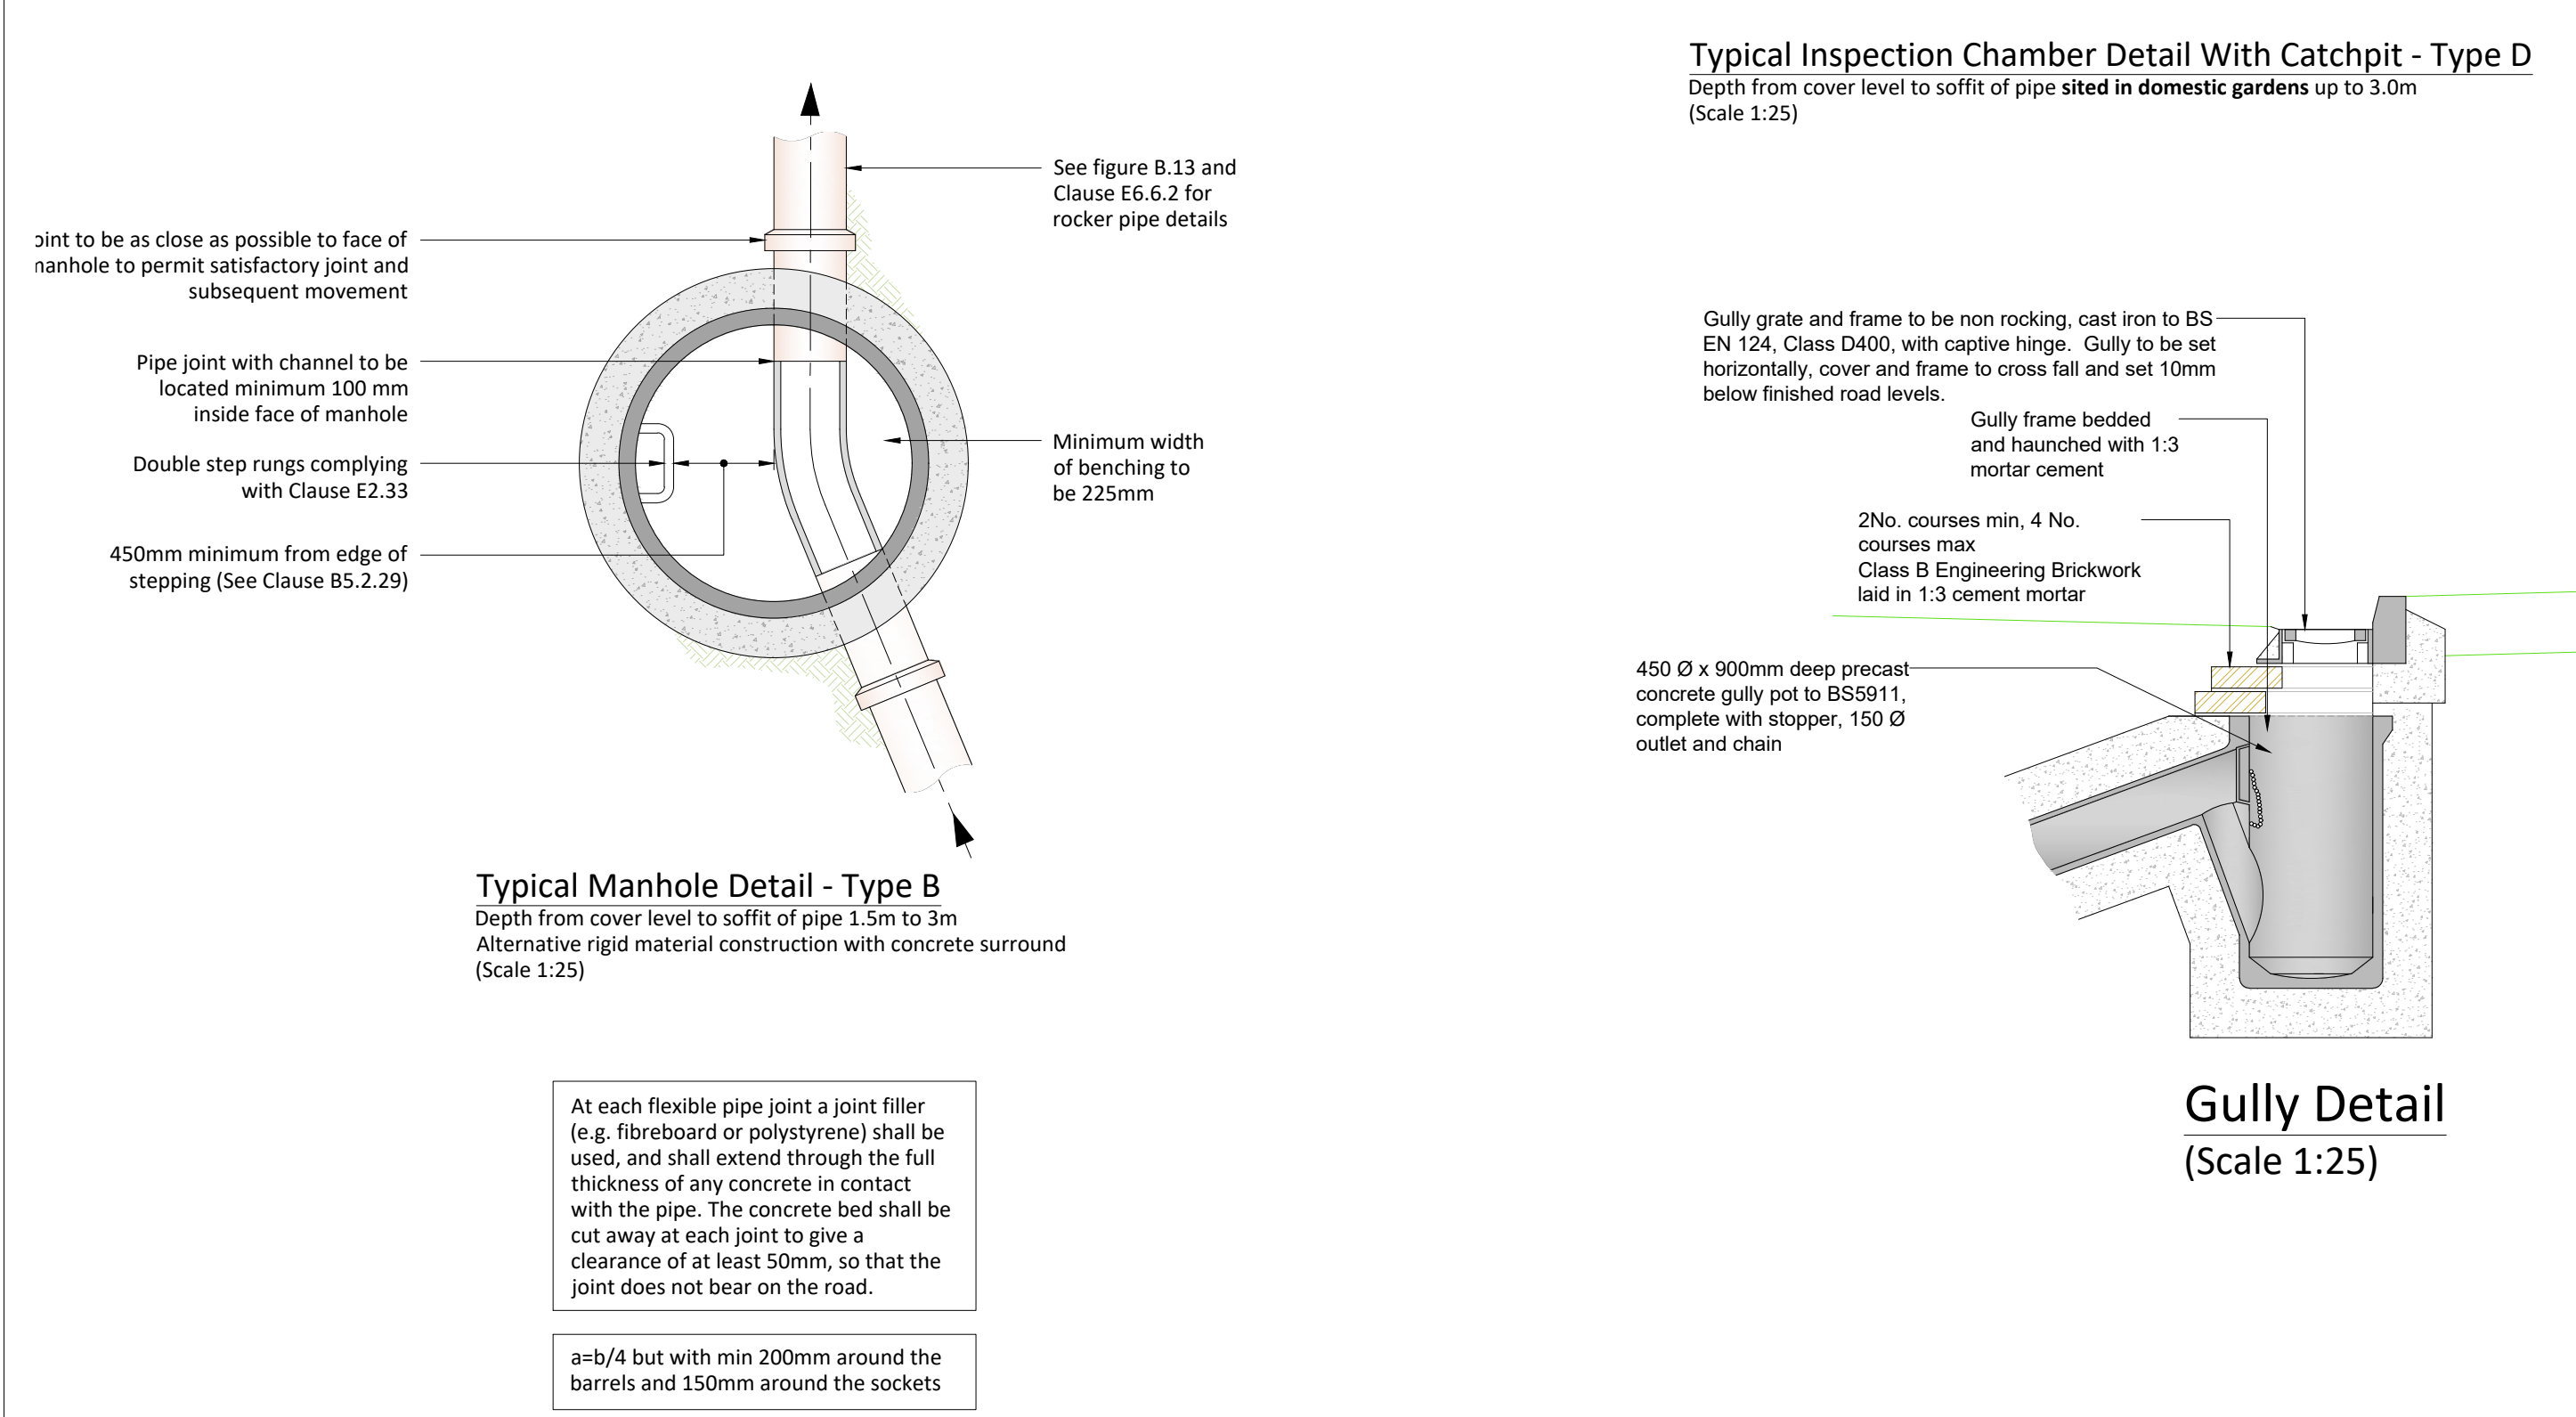


PROJECT CONTACT:	EMAIL: clive@dbstructural.co.uk
CLIVE LUNGLEY	TEL: 01525 643043

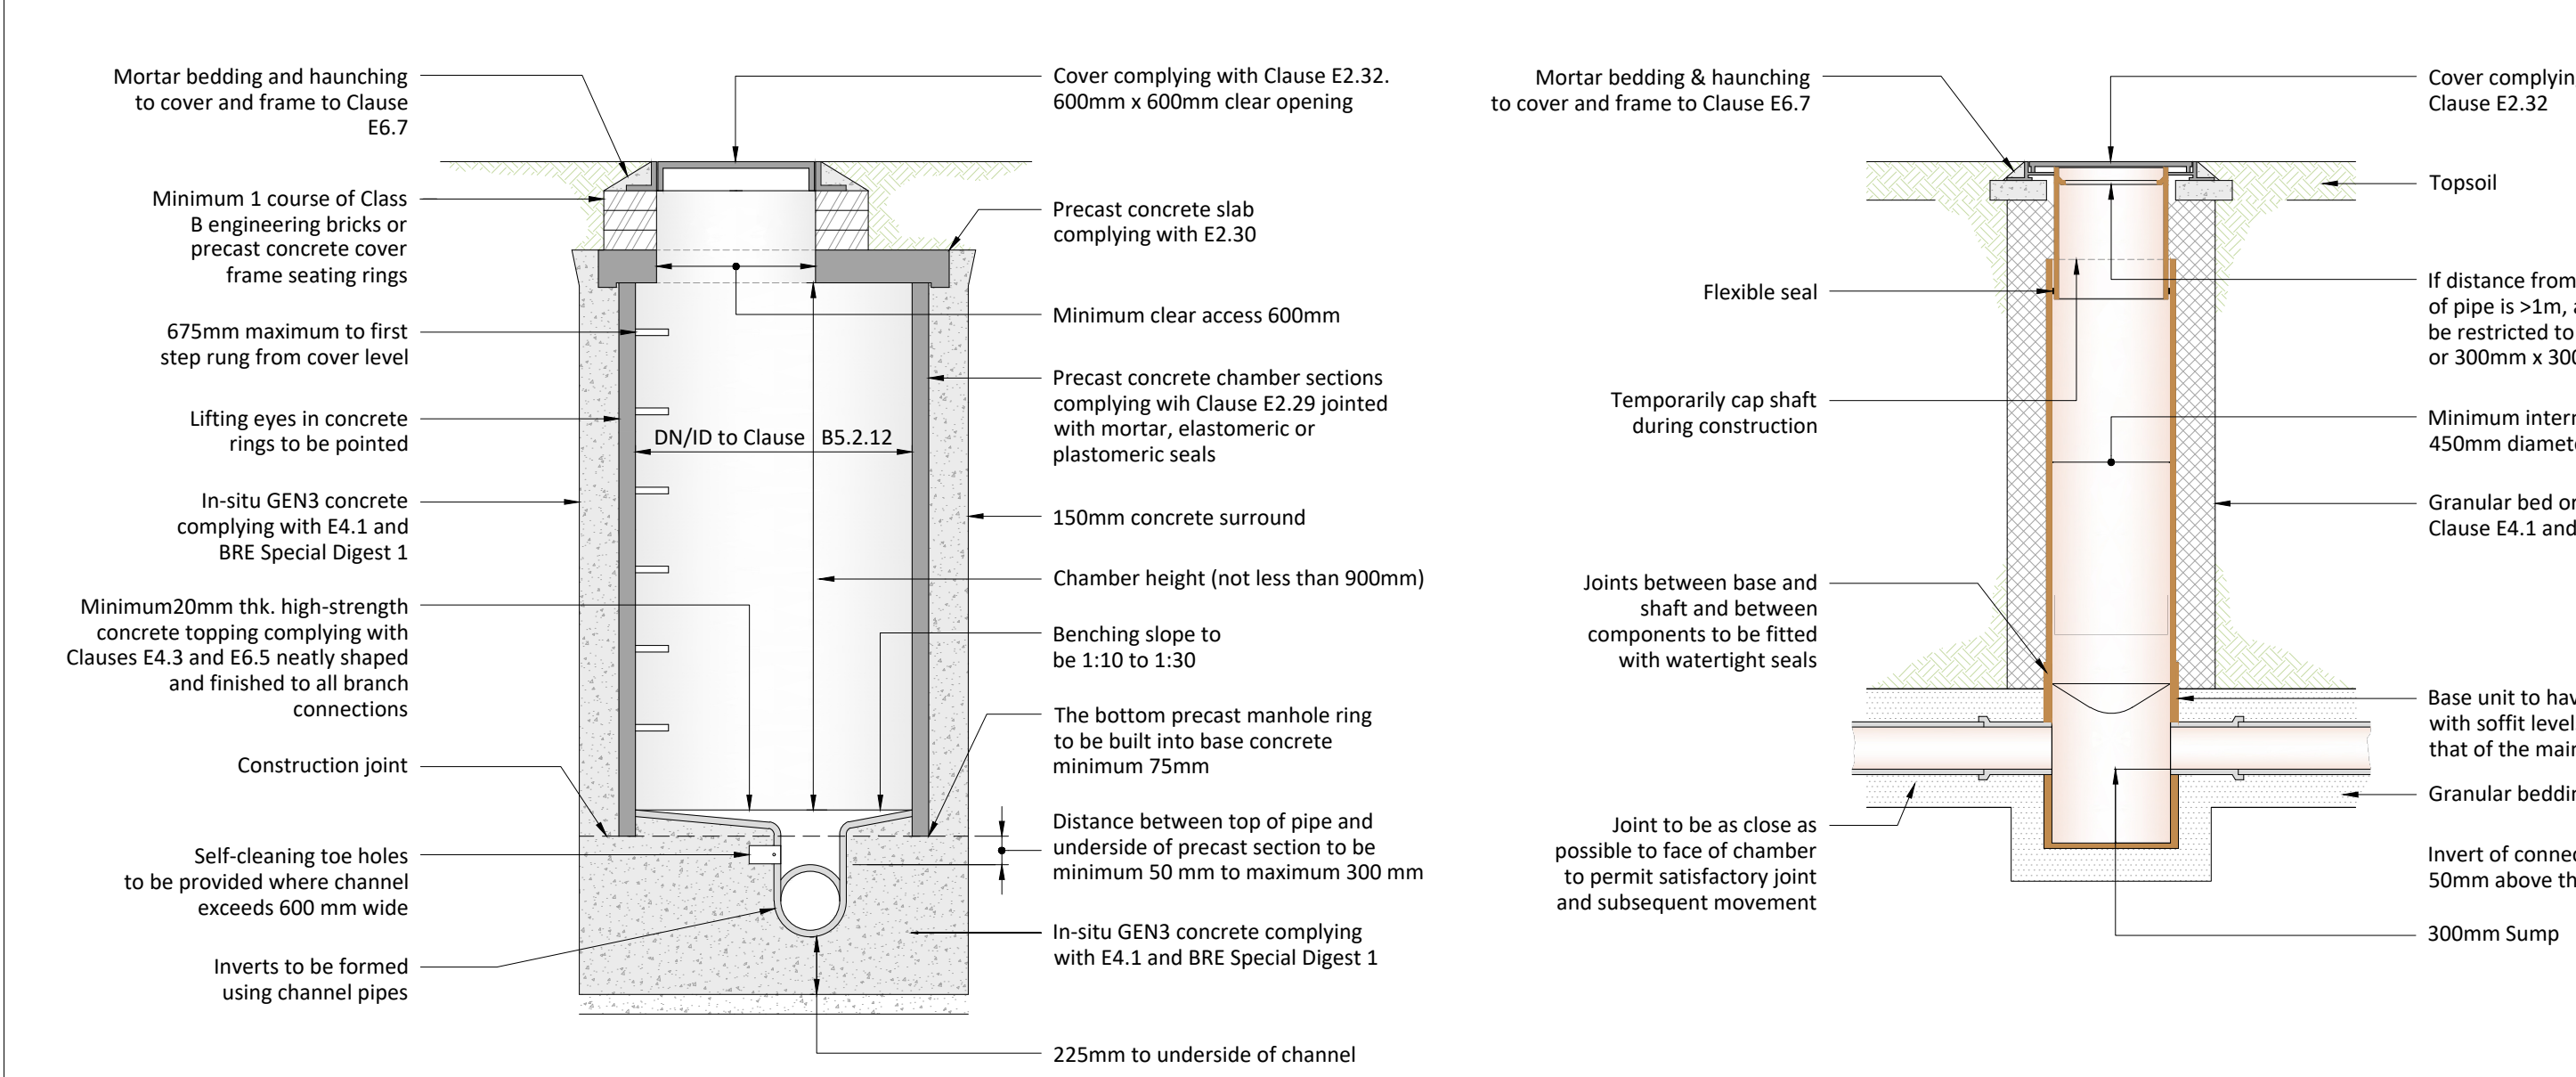

HEALTH, SAFETY & ENVIRONMENT

It is the responsibility of the client to ensure that those undertaking the works are competent and experienced in the type of work to be undertaken.

In addition to the hazards usually associated with the types of work detailed on this drawing, the following specific hazards have been identified through design risk assessment. The planning and execution of the works should take into account all usual and specific hazards.

Hazards should also be taken into account in the maintenance, operation, decommissioning and demolition of the works.

- Responsibility for temporary works lies with the Contractor at all times.
- Live services may be present on site.

NOTES

- All dimensions are in millimetres (mm) and levels in metres Above Ordnance Datum (mAOD) unless noted otherwise.
- Do not scale from this drawing.
- The copyright in this drawing belongs to dbstructural; the designs and details may not be used on any project other than that indicated in the titleblock.
- This design assumes that any applicable planning applications, building regulation applications, utility agreements and Party Wall agreements are approved and in place prior to the commencement of works.

A	24.07.24	SWALE DETAIL ADDED	SW	SG
	16.06.24	FIRST ISSUE	SW	CL
Rev.	Date	Description	Drawn	Checked
FOR DISCUSSION				
LAND TO THE REAR OF ARLESEY ROAD, ICKLEFORD				
DRAINAGE CONSTRUCTION DETAILS				
1:25 @ A0 U.N.O.		JUNE 2026		
Orig No:		9834-305		
dbstructural ENGINEERING DIFFERENTLY info@dbstructural.co.uk • 01525 643043				