


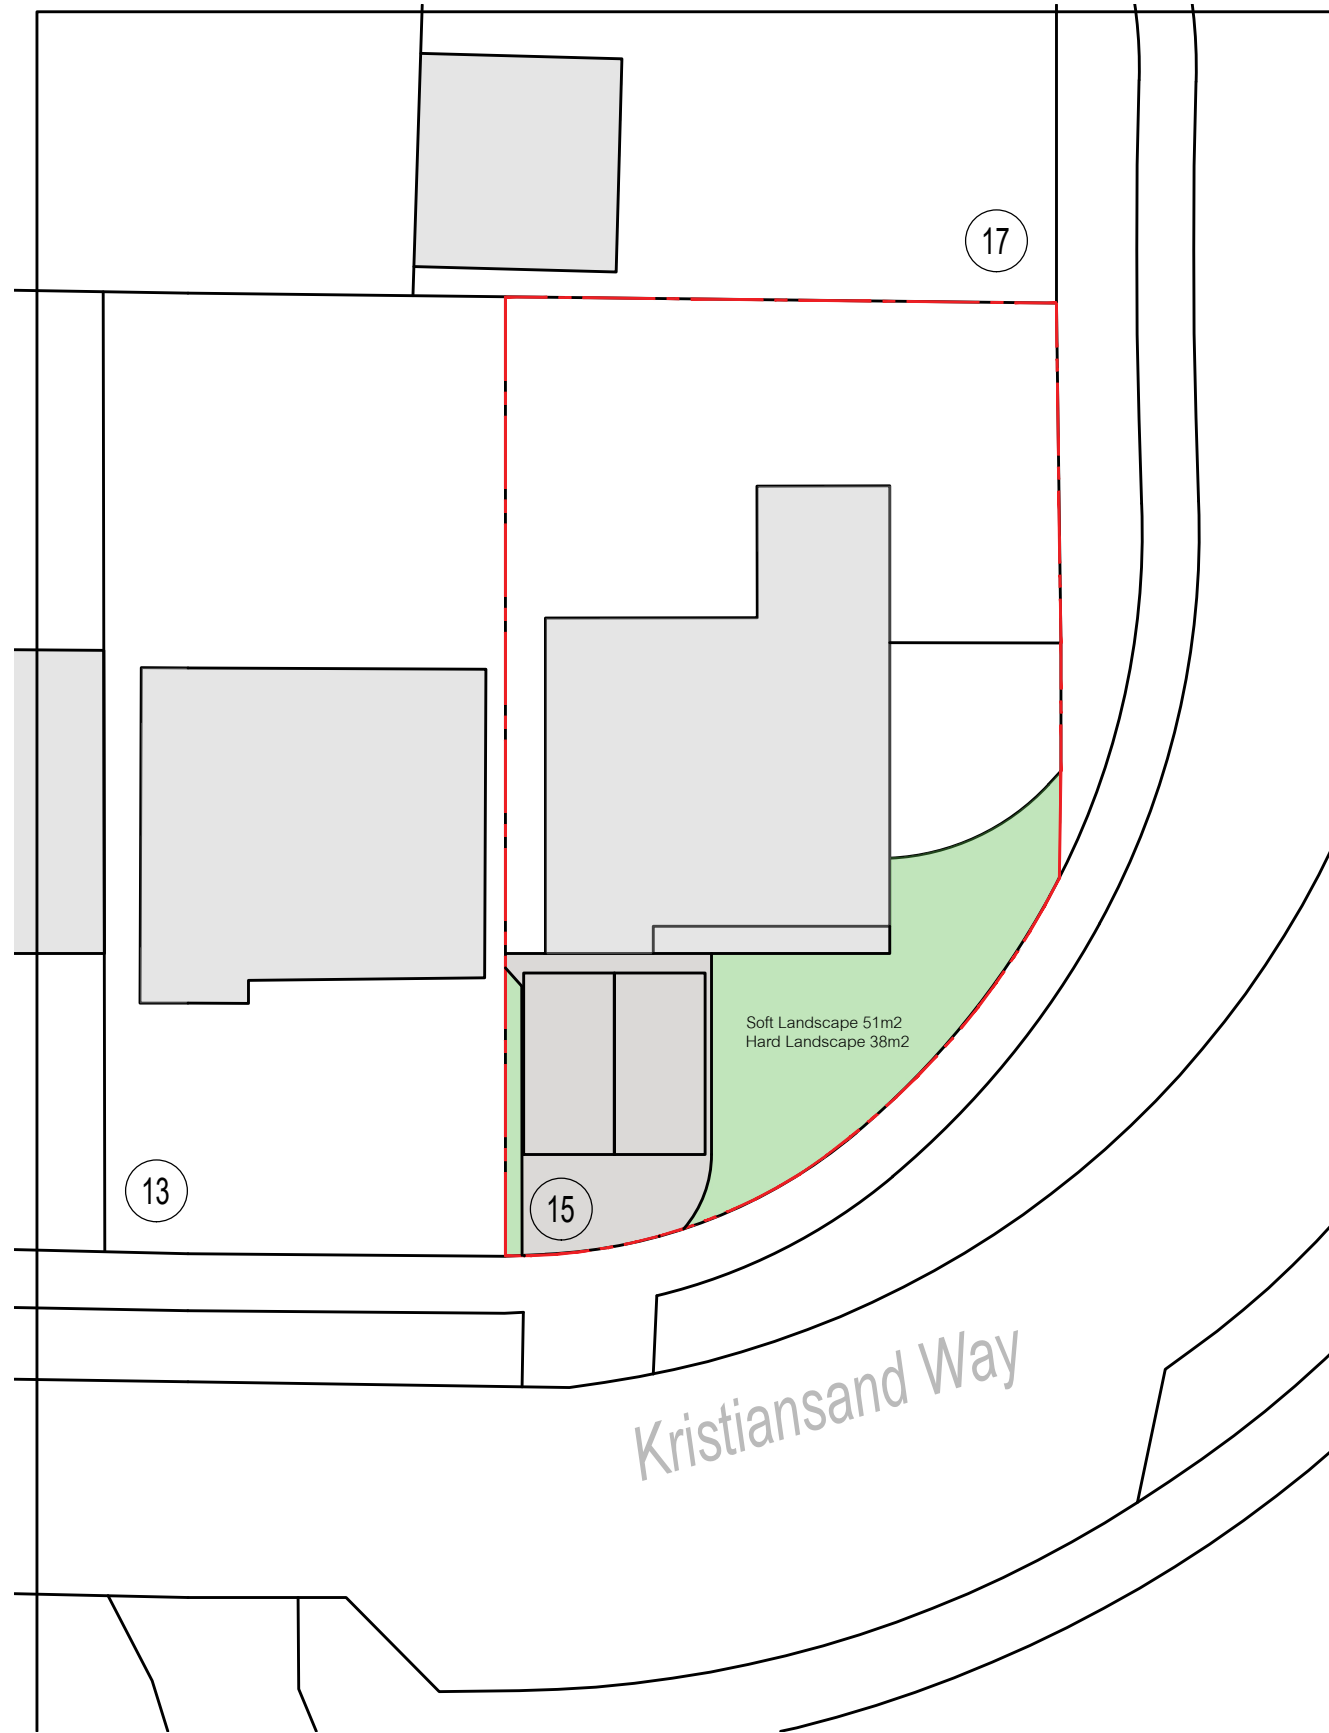

PROPOSED BLOCK PLAN @ 1 TO 200



SITE LOCATION PLAN @ 1 TO 1250

1 17.09.25 Parking spaces, & Landscaping noted.

Rev.	Date	Details	Drawn	Checked
1	17.09.25	Parking spaces, & Landscaping noted.		

Issued for: **PLANNING**

Project/Client: 15 Kristiansand Way

Garage Conversion

Dwg No: A110

Scale: As Indicated

North:

Drawing: Site & Location Plans

Drawn By: Date:

Checked By: Date:



D.Chandler Architectural Design Ltd
Devonshire Business Centre, Works Rd, Letchworth, SG6 1GJ
Tel : 07901 864 742 - Email : daniel@dcarchitectural.org