


GENERAL NOTES

No.	Description
01	Check all dimensions on site

REVISIONS

Rev.	Date	Description
A	Dec 25	Site boundary revised
B	Feb 26	Loft conversion omitted

0 50 METRES LOCATION PLAN 1:1250 SCALE

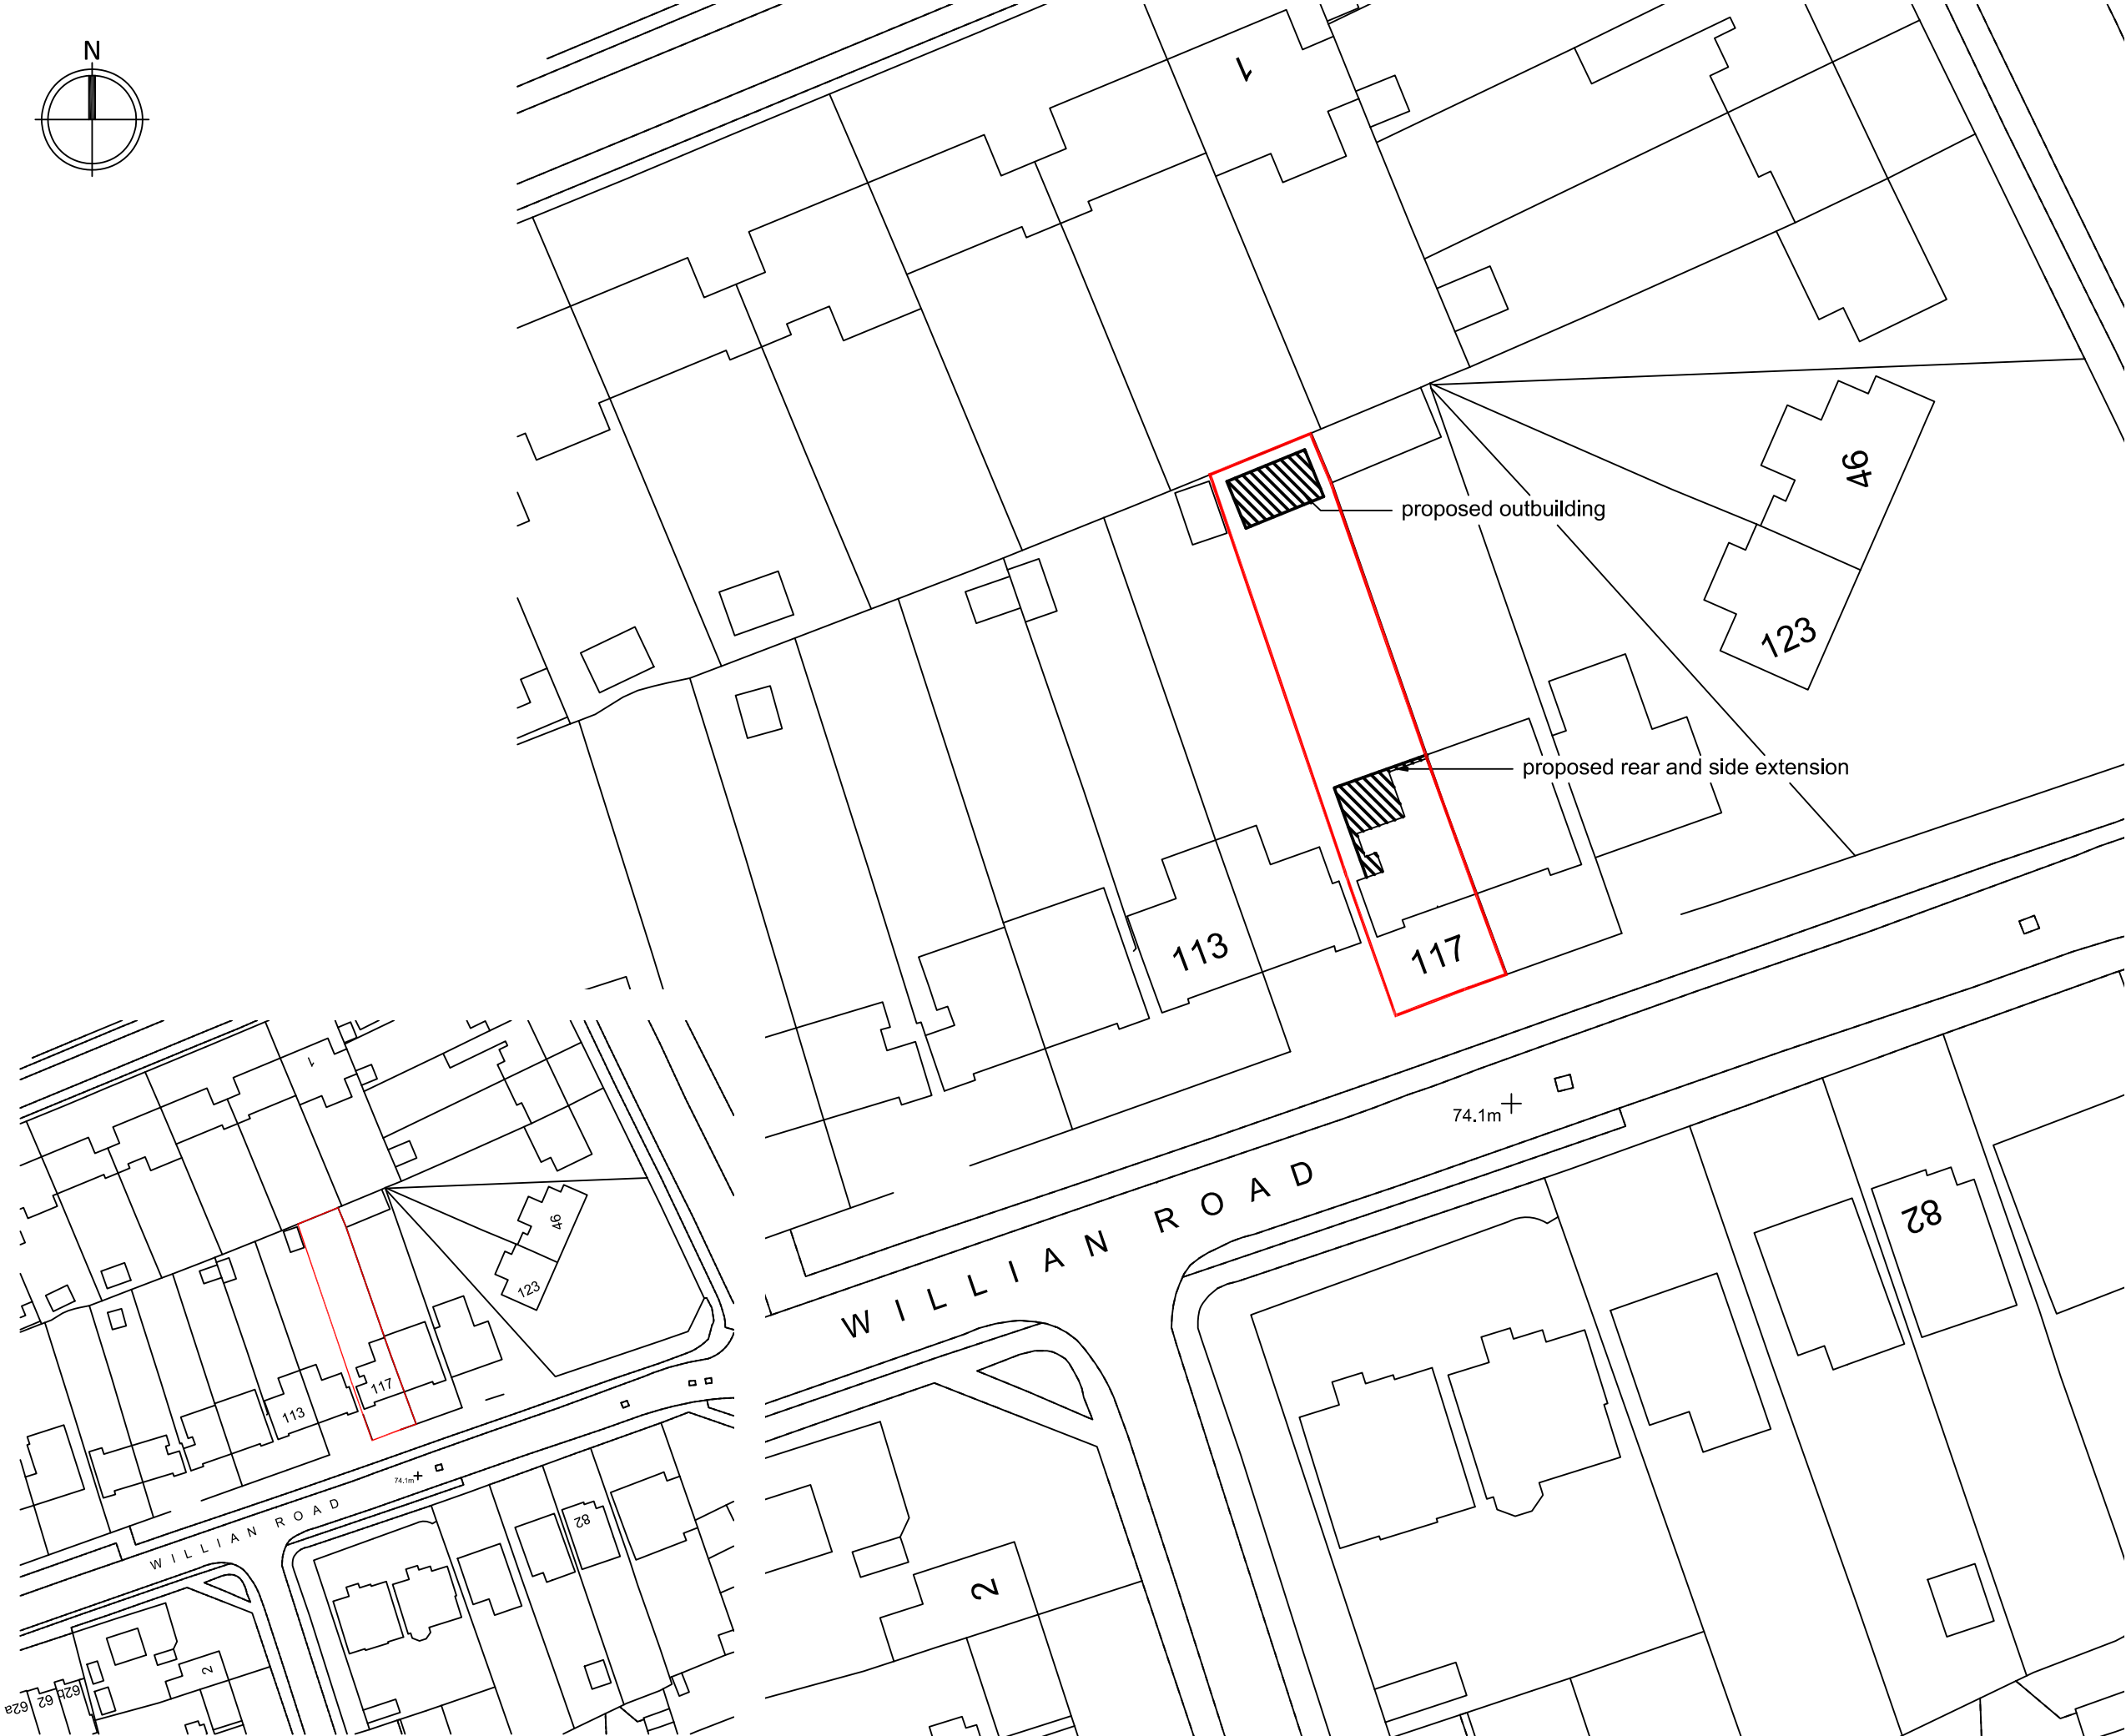

ORDNANCE SURVEY, (C) Crown Copyright and database rights 2021 OS 100047474

0 5 25 METRES

MORRIS
AND
WEATHERALL
ARCHITECTURE AND INTERIORS

3rd Floor, 86 90 Paul Street,
London, EC2A 4NE.
info@morrisandweatherall.com

CLIENT

Mr and Mrs Fox

PROJECT

Proposed extensions and part garage
conversion at 117 Willian Road,
Hitchin, Herts, SG4 0LT.

DRAWING TITLE

Site Location Plan

INFORMATION

Job ref	2516
Drawing no.	2516-00B
Scale	1:500/1:1250 @ ISOA3
Date	Oct 25
Drawn	CWM