



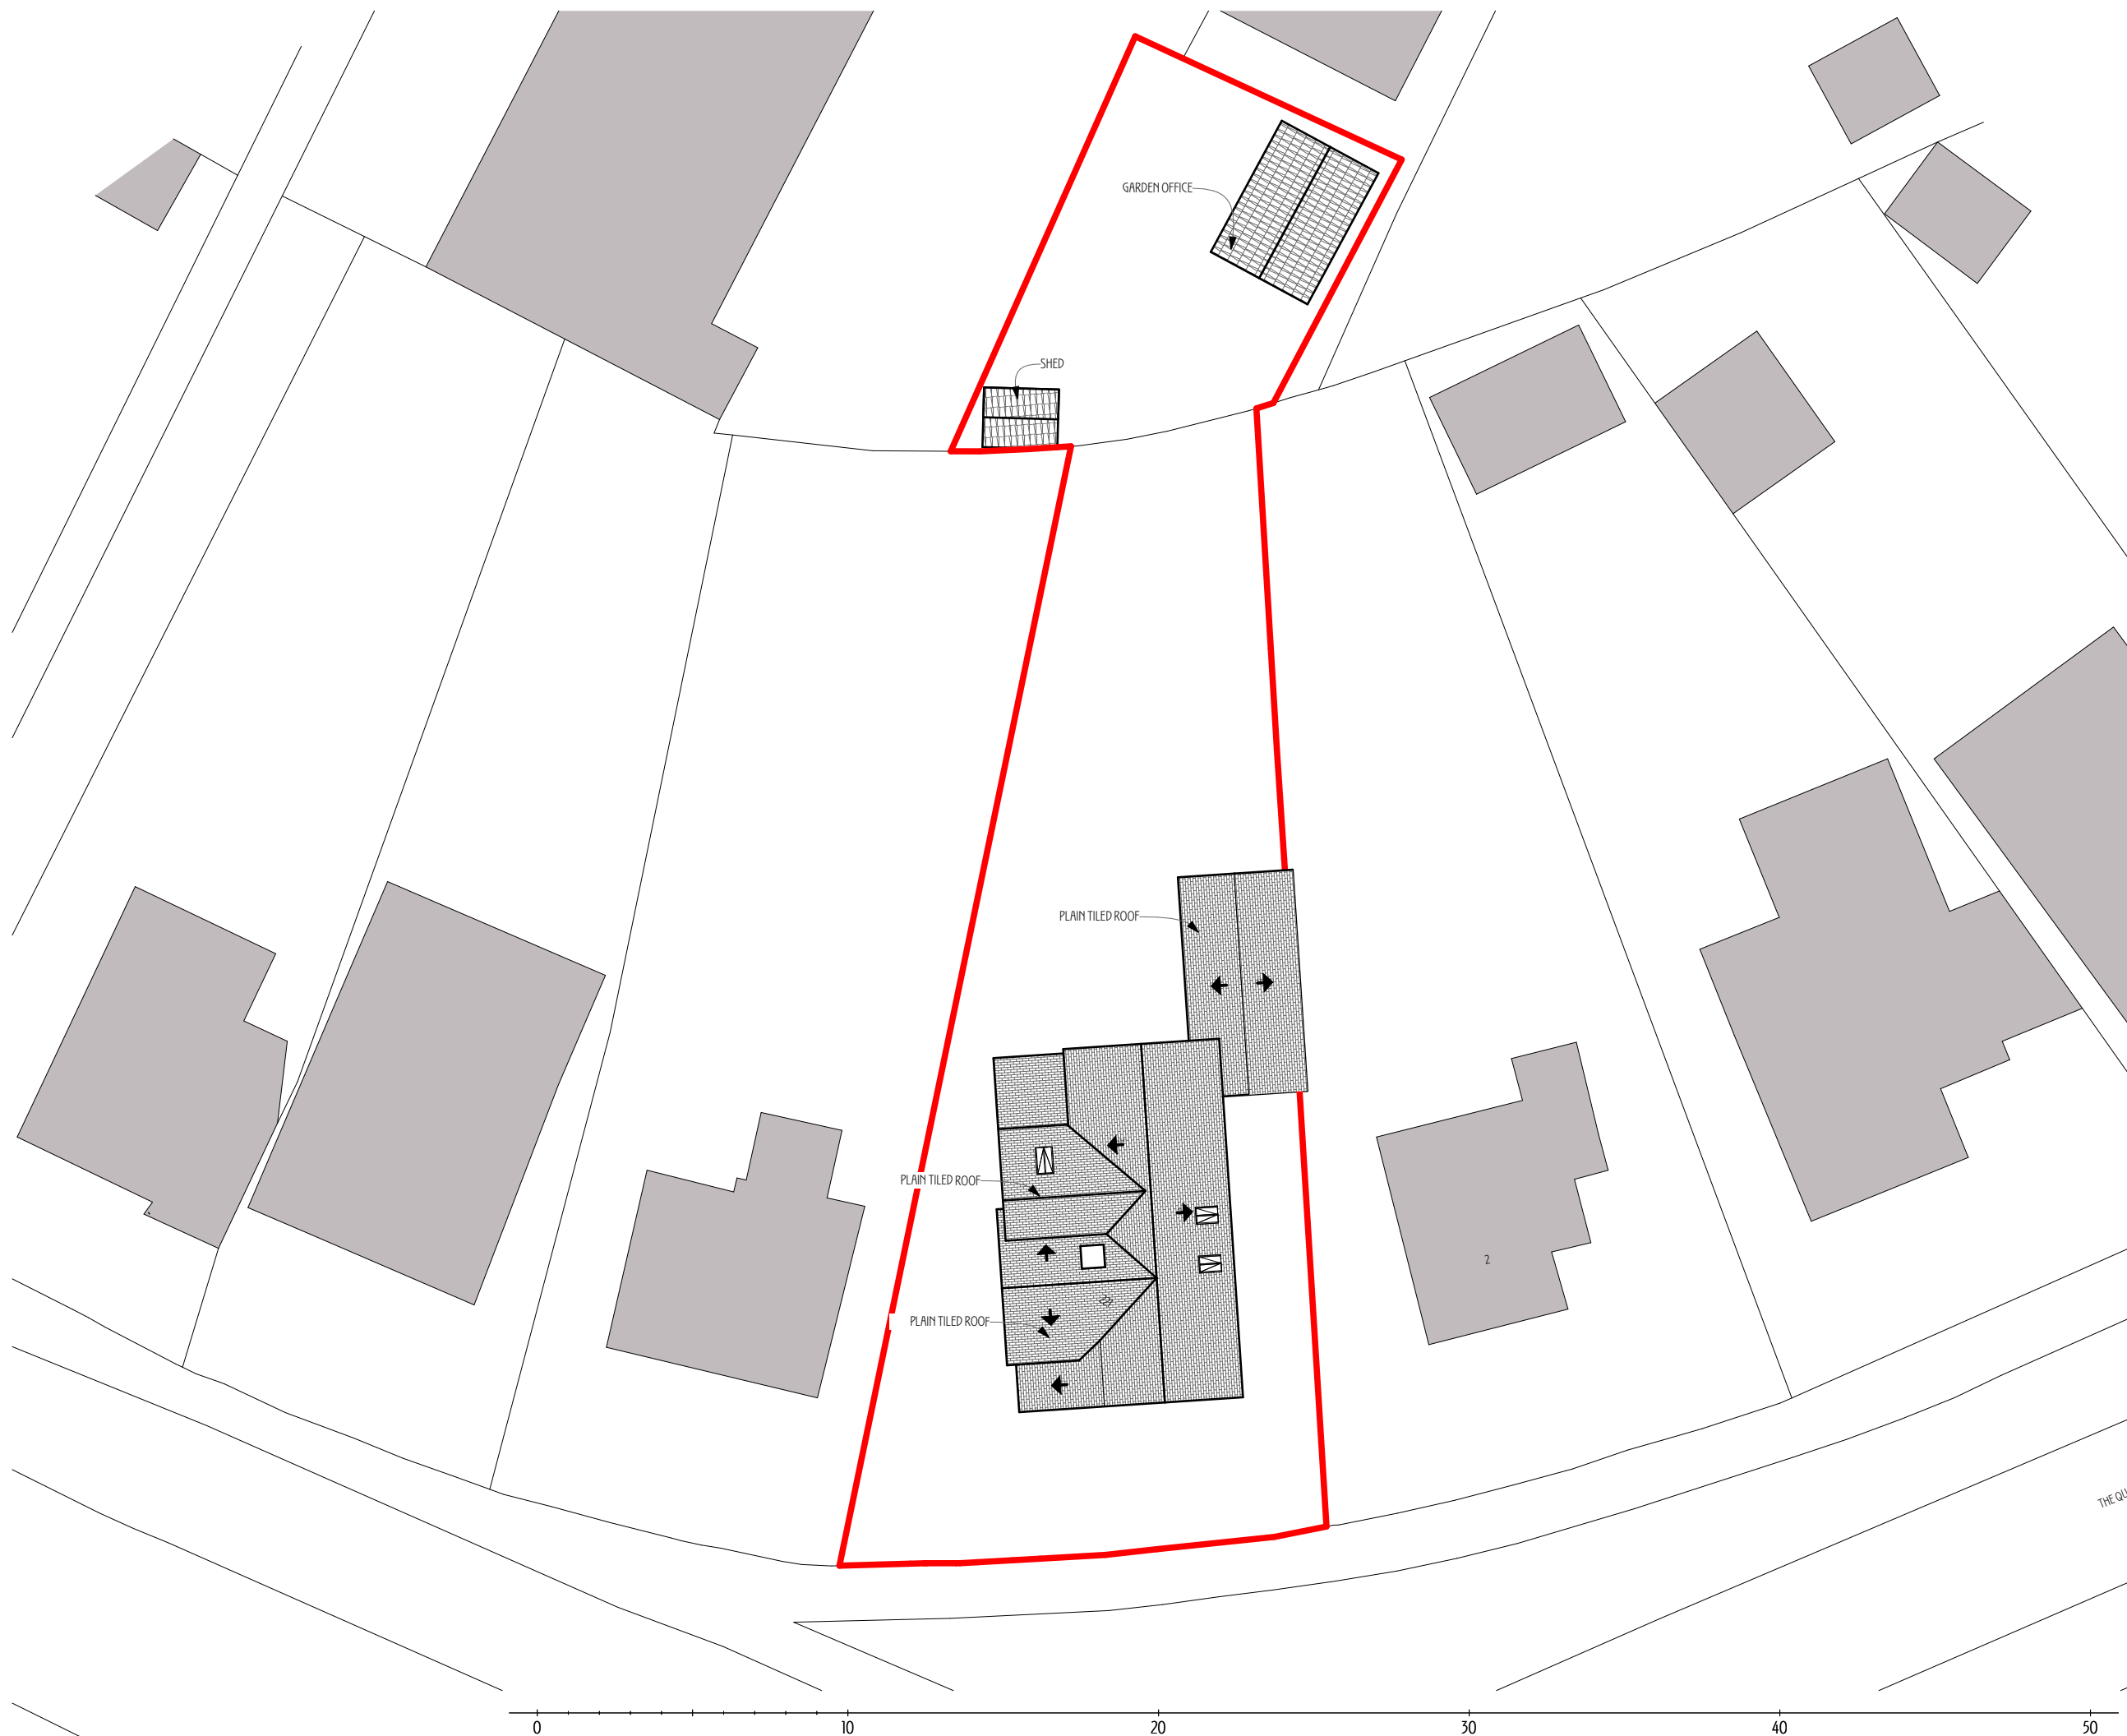

NOTES

- This is a planning drawing and should not be used for construction.
- This document and its design content is copyright ©.
- It shall be read in conjunction with all other associated project information and consultants documents.
- 3D images are an illustration only, and are not accurate representations.
- Refer to scale bar and title sheet to check printing scale.

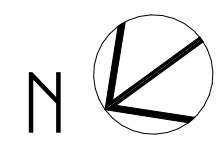

DRAWINGS AS PREVIOUSLY
APPROVED APPLICATIONS
25/02232/FPH & 25/02233/LBC

RIBA STAGE 2 - CONCEPT DESIGN

Rev	Issued By	Details	Issue Date
-	BB	FIRST ISSUE	21/01/26

PROJECT TITLE
221 Icknield Way, Letchworth
Garden City SG6 4TU

DRAWING TITLE
Existing Block
Plan (A3)

SCALE
1:200 @ A3

DATE
February 26
DRAWN/CHKD
BB AG

DRAWING No.
2506/SD/101
REV
-

 **NORTON STUDIO ARCHITECTS**
HISTORIC AND SUSTAINABLE BUILDING SPECIALIST
ARCHITECT ACCREDITED IN BUILDING CONSERVATION

5 Croft Lane - Norton - Letchworth Garden City - Herts - SG6 1AS
t - 01462 374035
w - www.nortonstudio.co.uk