


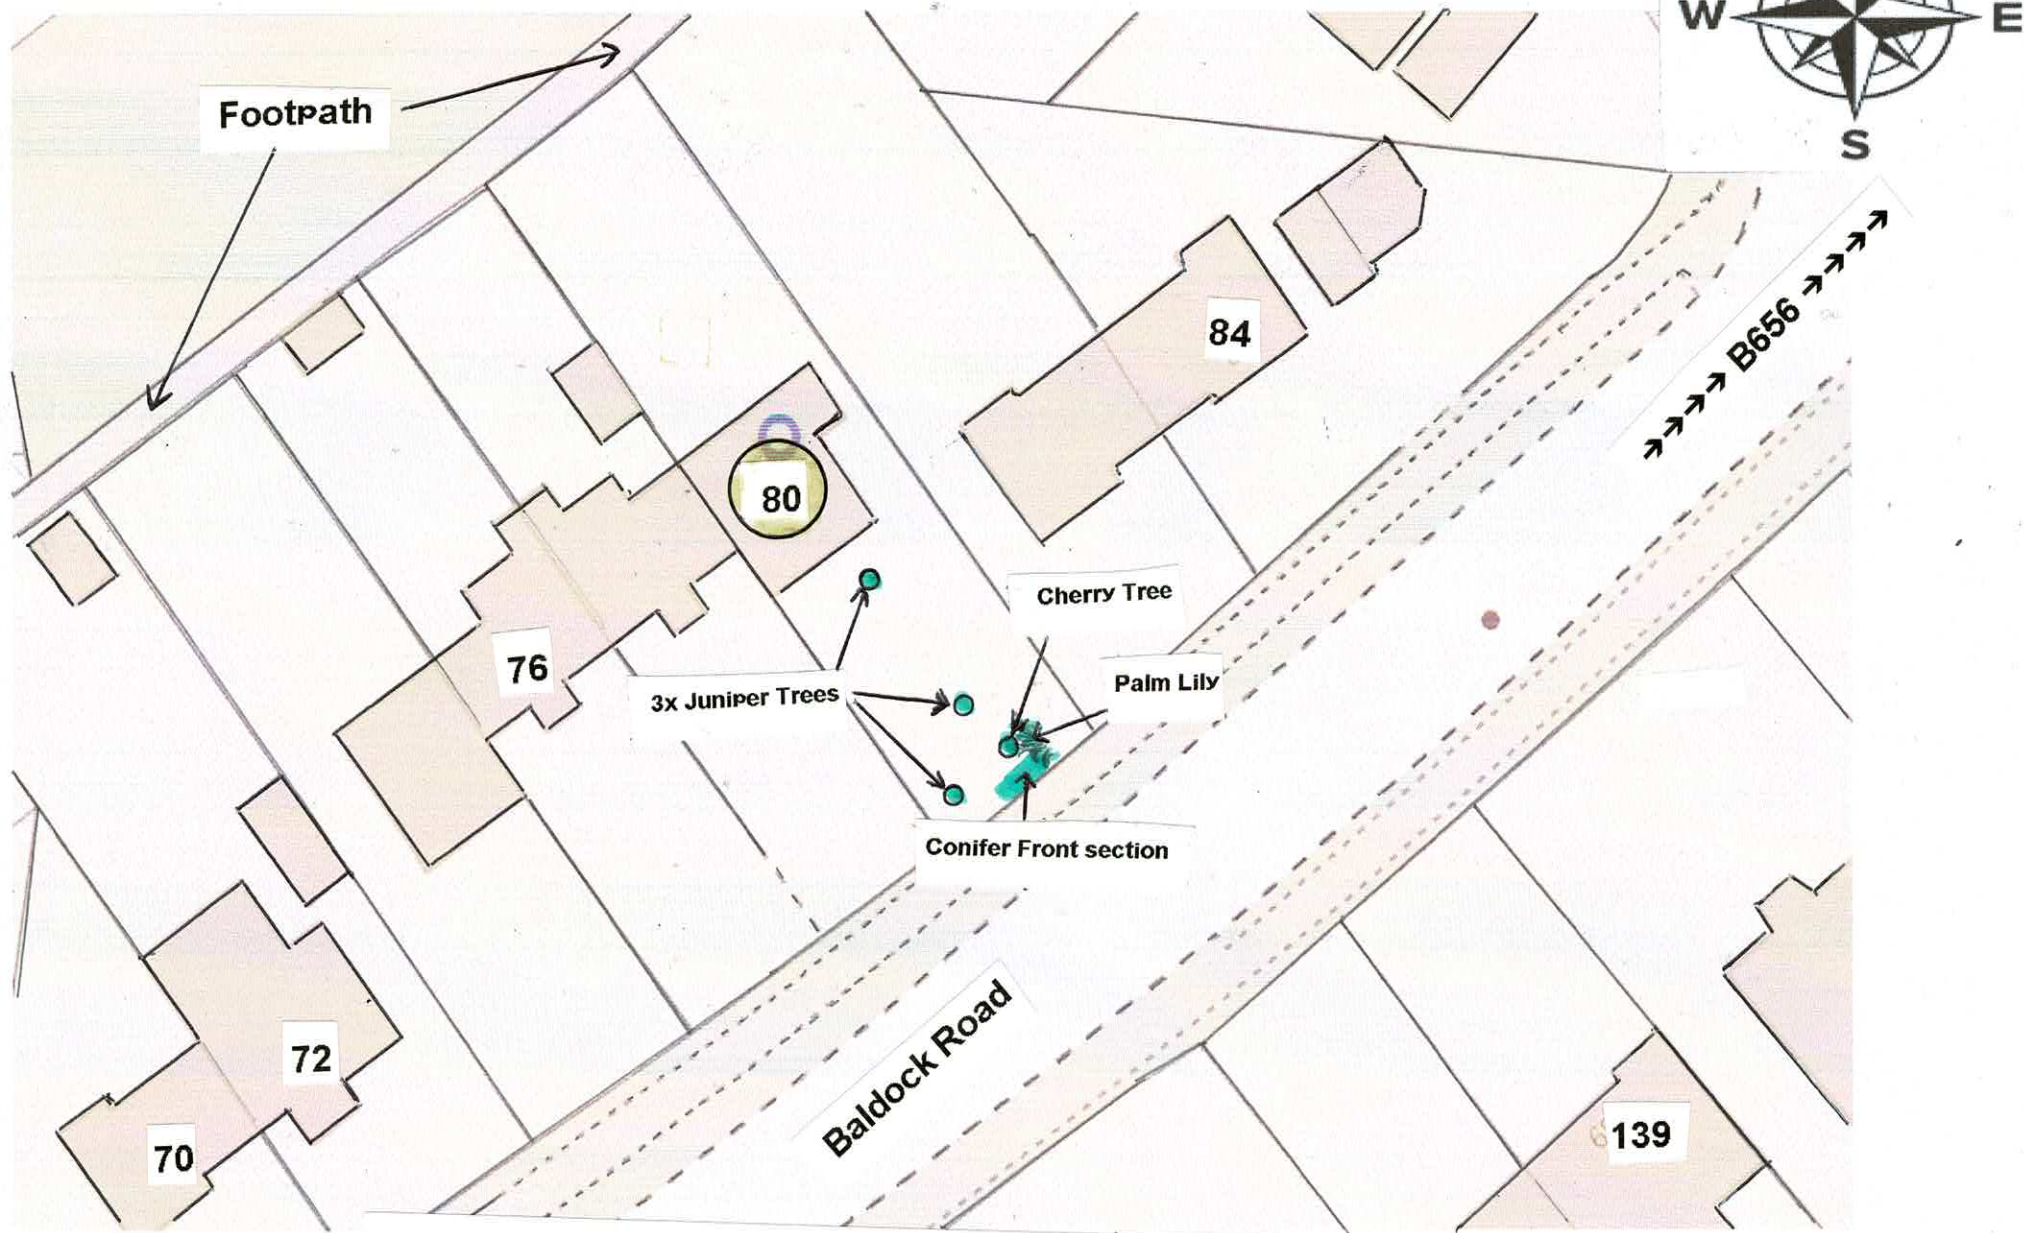

Planning for 80, Baldock Road, Letchworth SG6 2EQ