

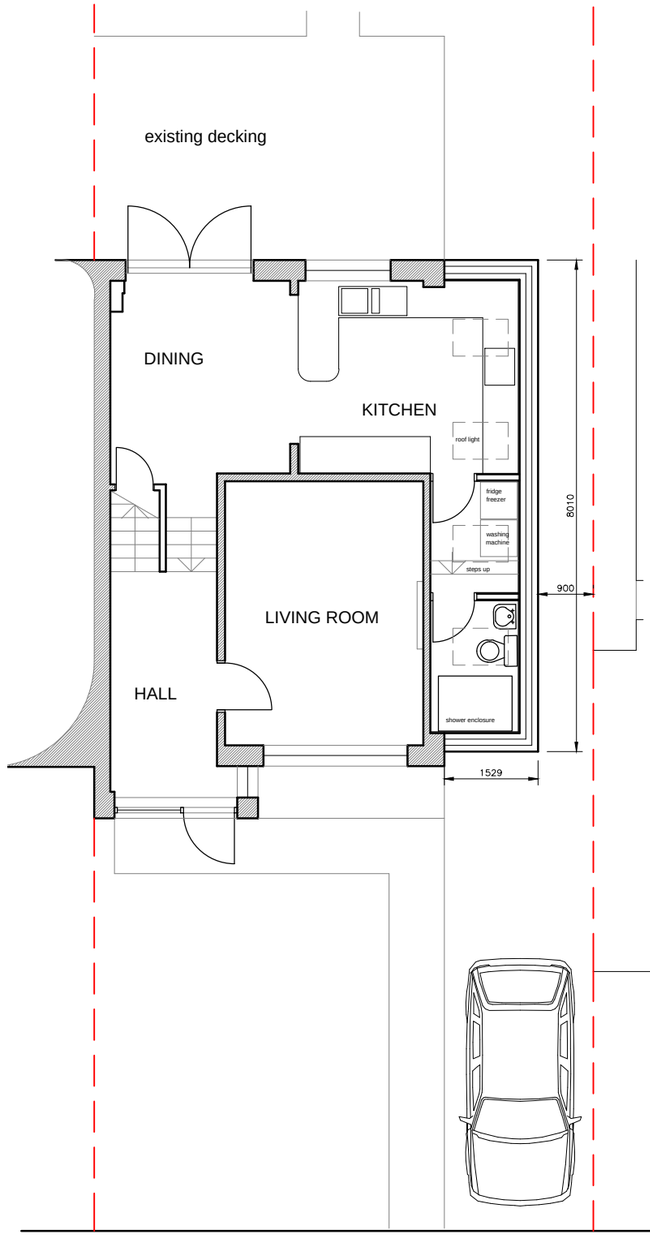



GROUND FLOOR PLAN 1:100

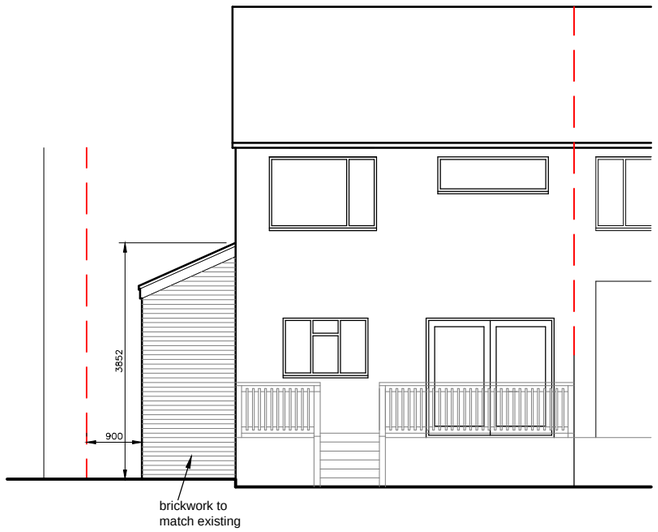

REAR ELEVATION 1:100

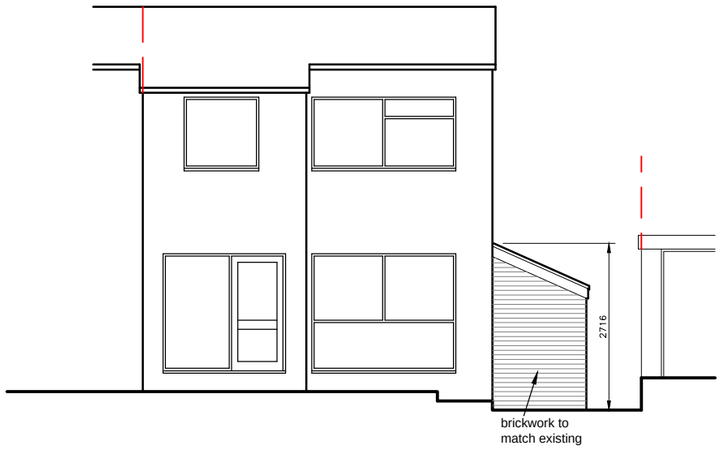

FRONT ELEVATION 1:100

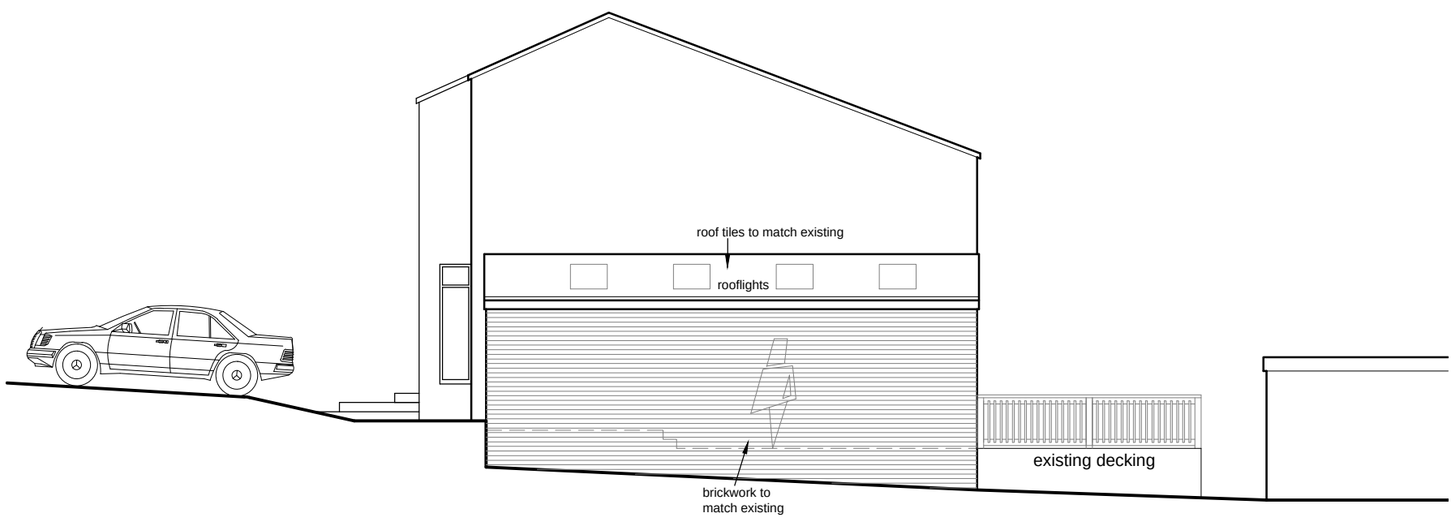

SIDE ELEVATION 1:100

PROPOSED

Rev	Description	Date	Initials

Project
EXTENSION TO 5 THURNALL AVE
ROYSTON SG8 9ER

Client
Mr & Mrs D Hammond

Title
EXISTING PLANS
AND ELEVATIONS

Scale
1:100 @A3

Date
January 2018

Drawn
bns

Barry Sharman Architect
Chartered Architect
9 Greenford Close
Orwell
Royston SG8 5QA
01223 207202
07808 784772
barrysharman.architect@gmail.com

Do not scale from this drawing *other than for planning purposes.*
All dimensions and details to be verified prior to commencement of works.
Any disparities to be reported to BSA.
A copyright exists on this drawing and all works pertaining to this project.

Drawing No 957C–02 Rev pl