This document should not be relied on or used in circumstances other than those for which it was prepared and for which Westridge was commissioned. Westridge accepts no responsibility for this document to any other party other than the person by whom it was commissioned. All setting out dimensions on drawings are to be confirmed on site, if there are any discrepancies then please notify Westridge for clarification.

N.H.D.C.
26 FEB 2018

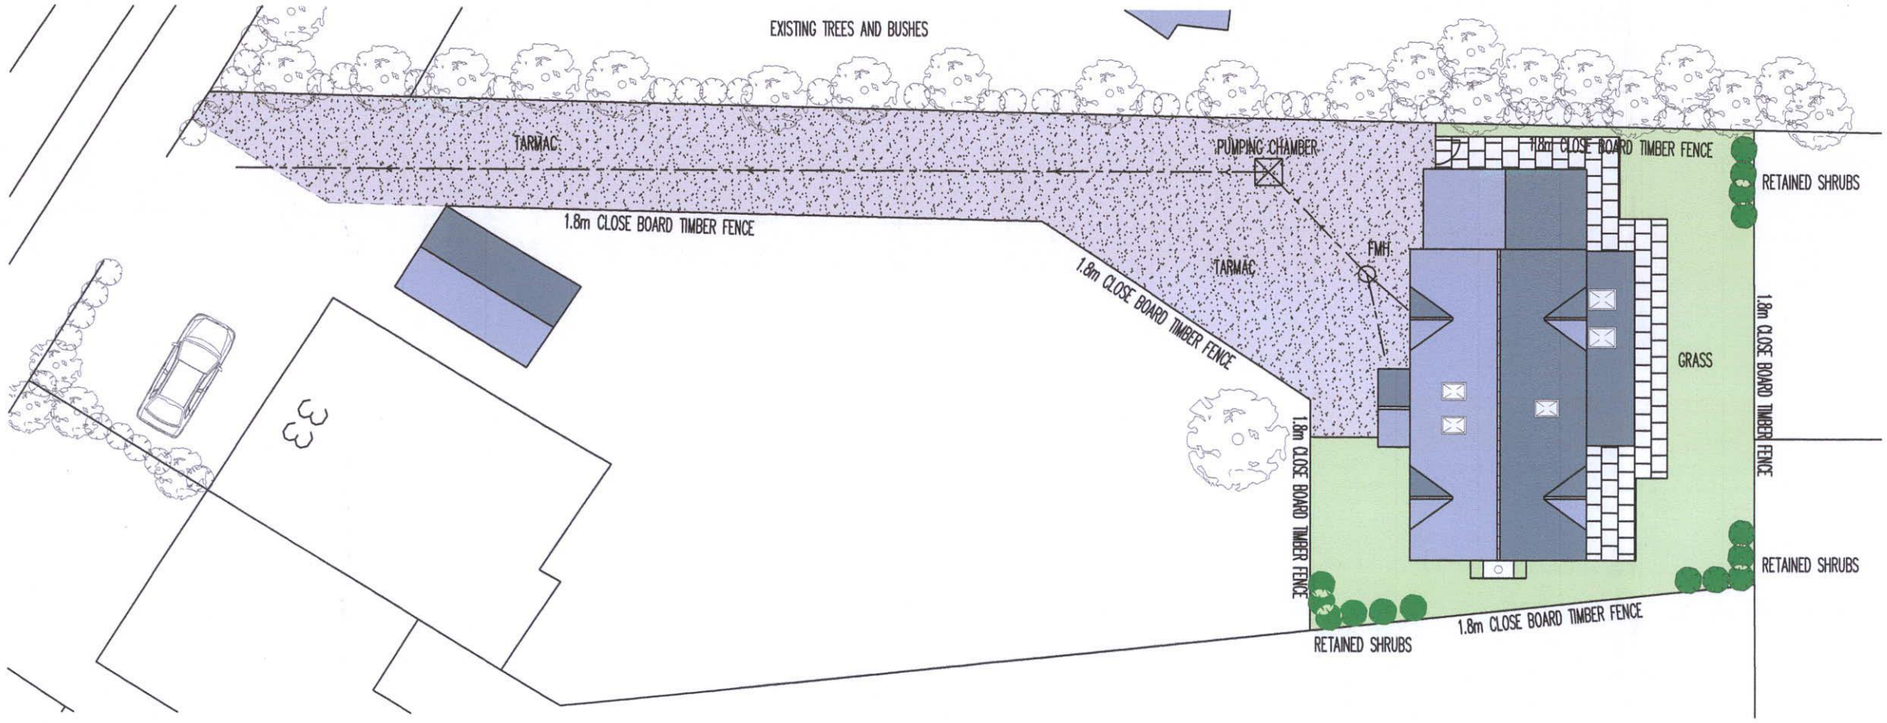

North Hertfordshire District Council
23 FEB 2018
Planning Control

CONSTRUCTION

DO NOT SCALE OFF THIS DRAWING

WESTRIDGE
Property Consultants
Regent House
133 Station Road, Impington,
Cambridge. CB24 9NP
Tel: 01223 233600
www.westridgeconsultants.co.uk

CLIENT:	DRAWING:				
W J MEAD	PROPOSED SITE PLAN				
PROJECT:	Scale: @ A3	Date:	Job No:	Dwg No:	Rev:
33 MELBOURN ROAD, ROYSTON – NEW DWELLING	1 : 200	JAN 2018	WPCL0316	CR06	0