N.H.D.C.
26 FEB 2018

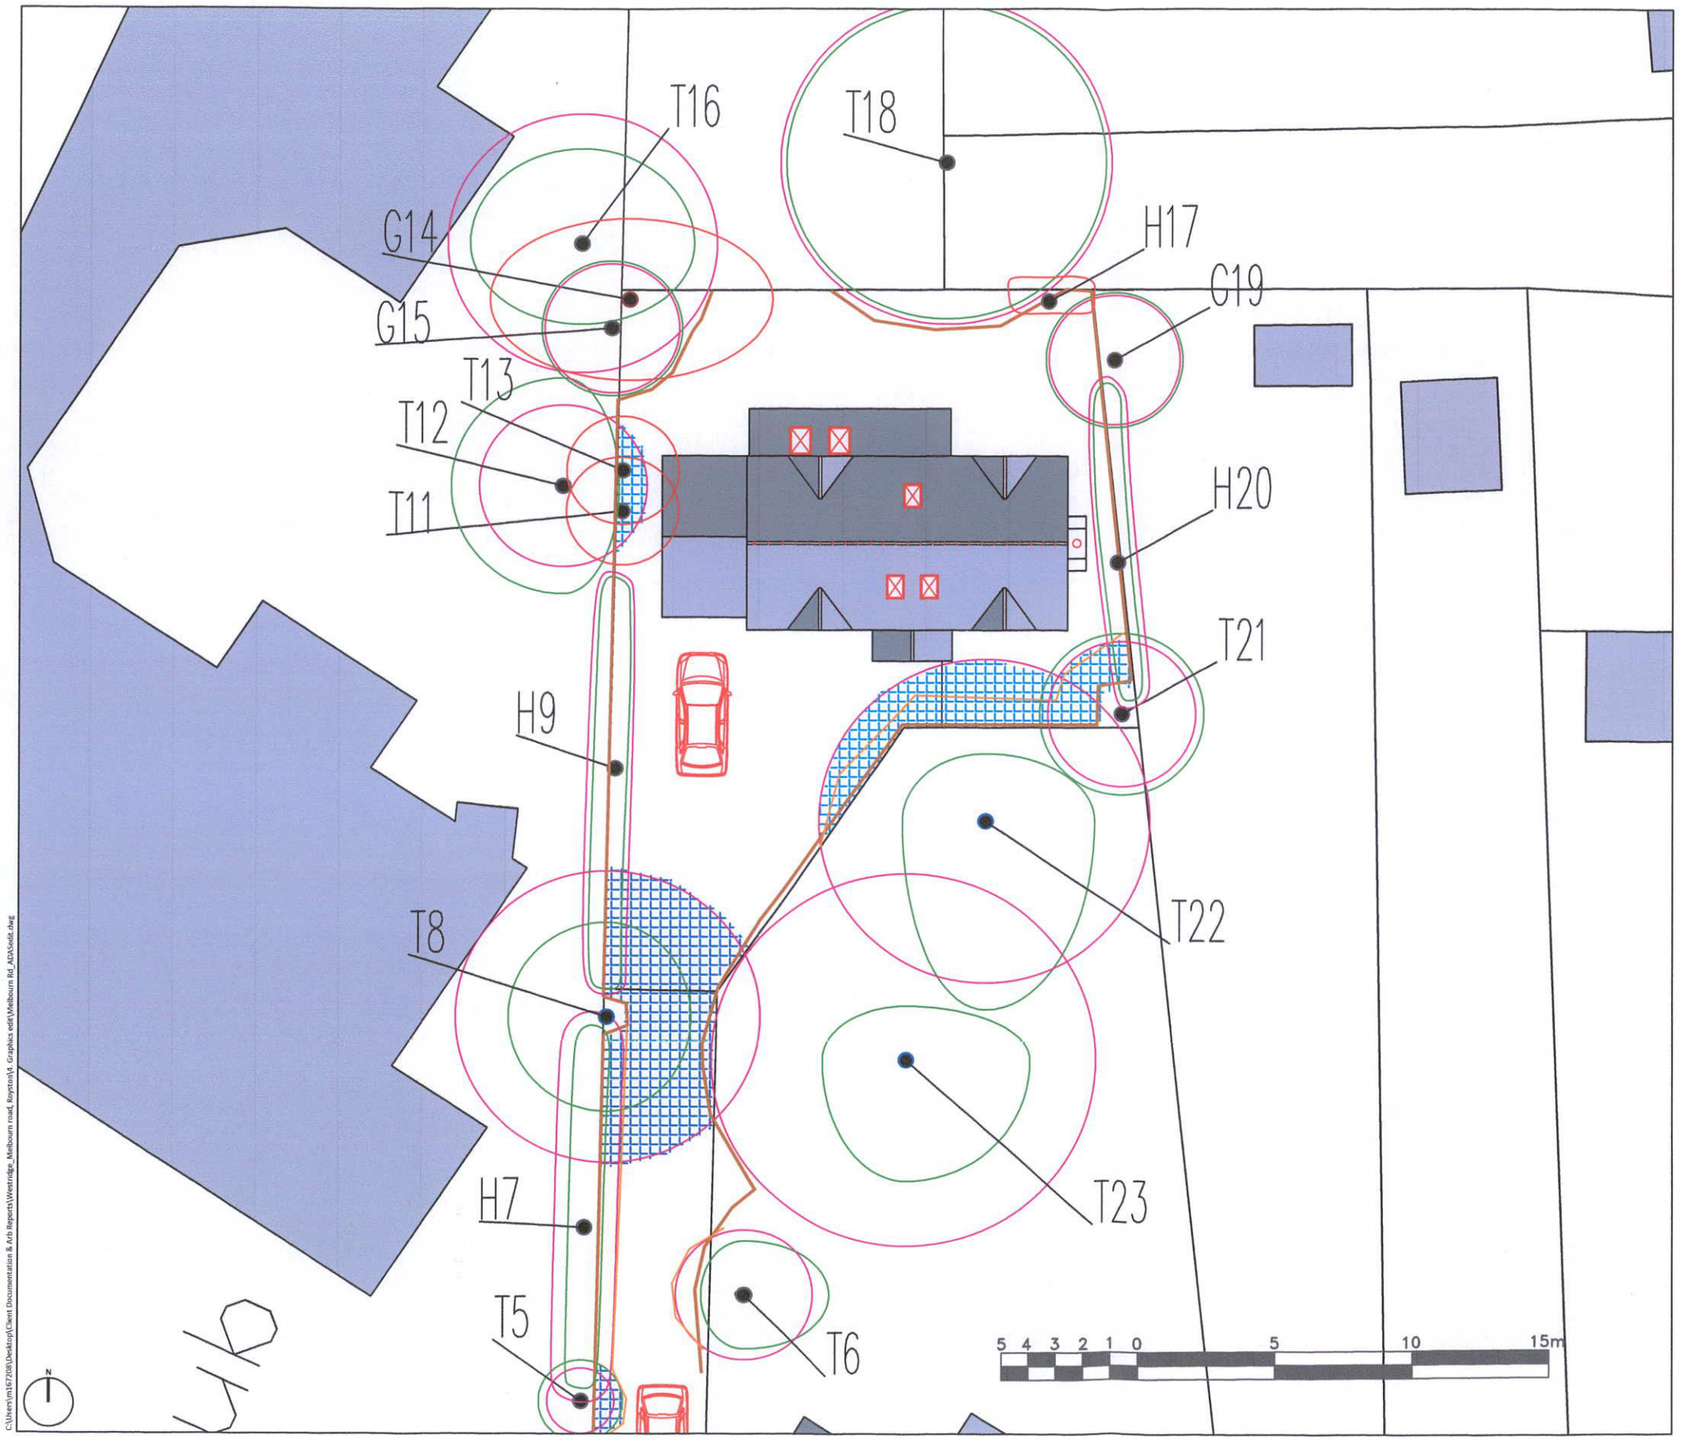

KEY

- Individual trees to be retained.
- Individual trees to be removed.
- Recommended 'Root protection Area' (RPA) of trees to be retained.
- Location of tree protection barriers.
- Temporary Ground Protection Measures and a Cellular Confinement System.
- Temporary Ground Protection Measures only.
- Temporary position of tree protection barriers.

North Hertfordshire District Council
23 FEB 2018
Planning Control

*Tree positions based on indicative locations

Rev.	Issue Details.	Date.
First issue	-	14/09/2017

Client:
W J Mead Builders Ltd.

Project:
Land at the rear of 33 Melbourn Road, Royston

Drawing Title:
Tree Protection Plan

Drawing No: WJM9001/PE-TF16/Sheet 1

Scale: Scale 1:200 @ A3

Drawn by: Thomas Fairhurst Date: 13/September/2017

Checked by: Richard Harris Date: 14/September/2017

This map is reproduced from Ordnance Survey material with the permission of Ordnance Survey on behalf of the Controller of Her Majesty's Stationery Office Crown copyright. Unauthorised reproduction infringes Crown copyright and may lead to prosecution or civil proceedings. ADAS Licence no. AL 100020033 September 2017

RSK ADAS Ltd., Spring Lodge, 172 Chester Road, Helsby, Cheshire, WA6 0AR..
Tel: 01235 355630

©RSK ADAS Ltd.

C:\Users\ts167208\Desktop\Client Documentation & Arb Reports\Westridge_Melbourn road, Royston\t. Graphics edit\Melbourn Rd_ADASedit.dwg