



Key

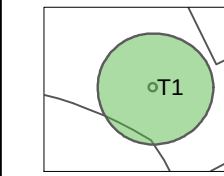

Existing Tree T1: Yew

Mature tree, previously topped whilst mature at 3.5-4m above ground level, and regrown. Limited wider visibility due to the presence of more significant trees nearby

Do not scale from this drawing, tree positions and dimensions should always be checked on site. The original of this drawing is in colour, do not rely on monochrome versions. This drawing is copyright Tracy Clarke Tree Consultancy Ltd. ©

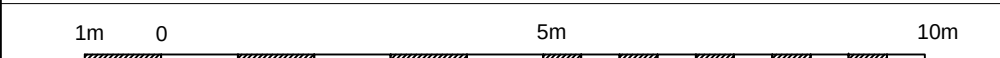

***	***	***
Date	Revision	Description

Title	Tree Location Plan
-------	--------------------

Client
Matthew Norris

Site	Yew Tree House, The Causeway, Therfield, Herts, SG8 9PN
------	--

Ref: TCTC-19960-PL-01	Rev: -	Scale: 1:100 @ A1
Status:	Date: June 2026	Drawn By: TC

