


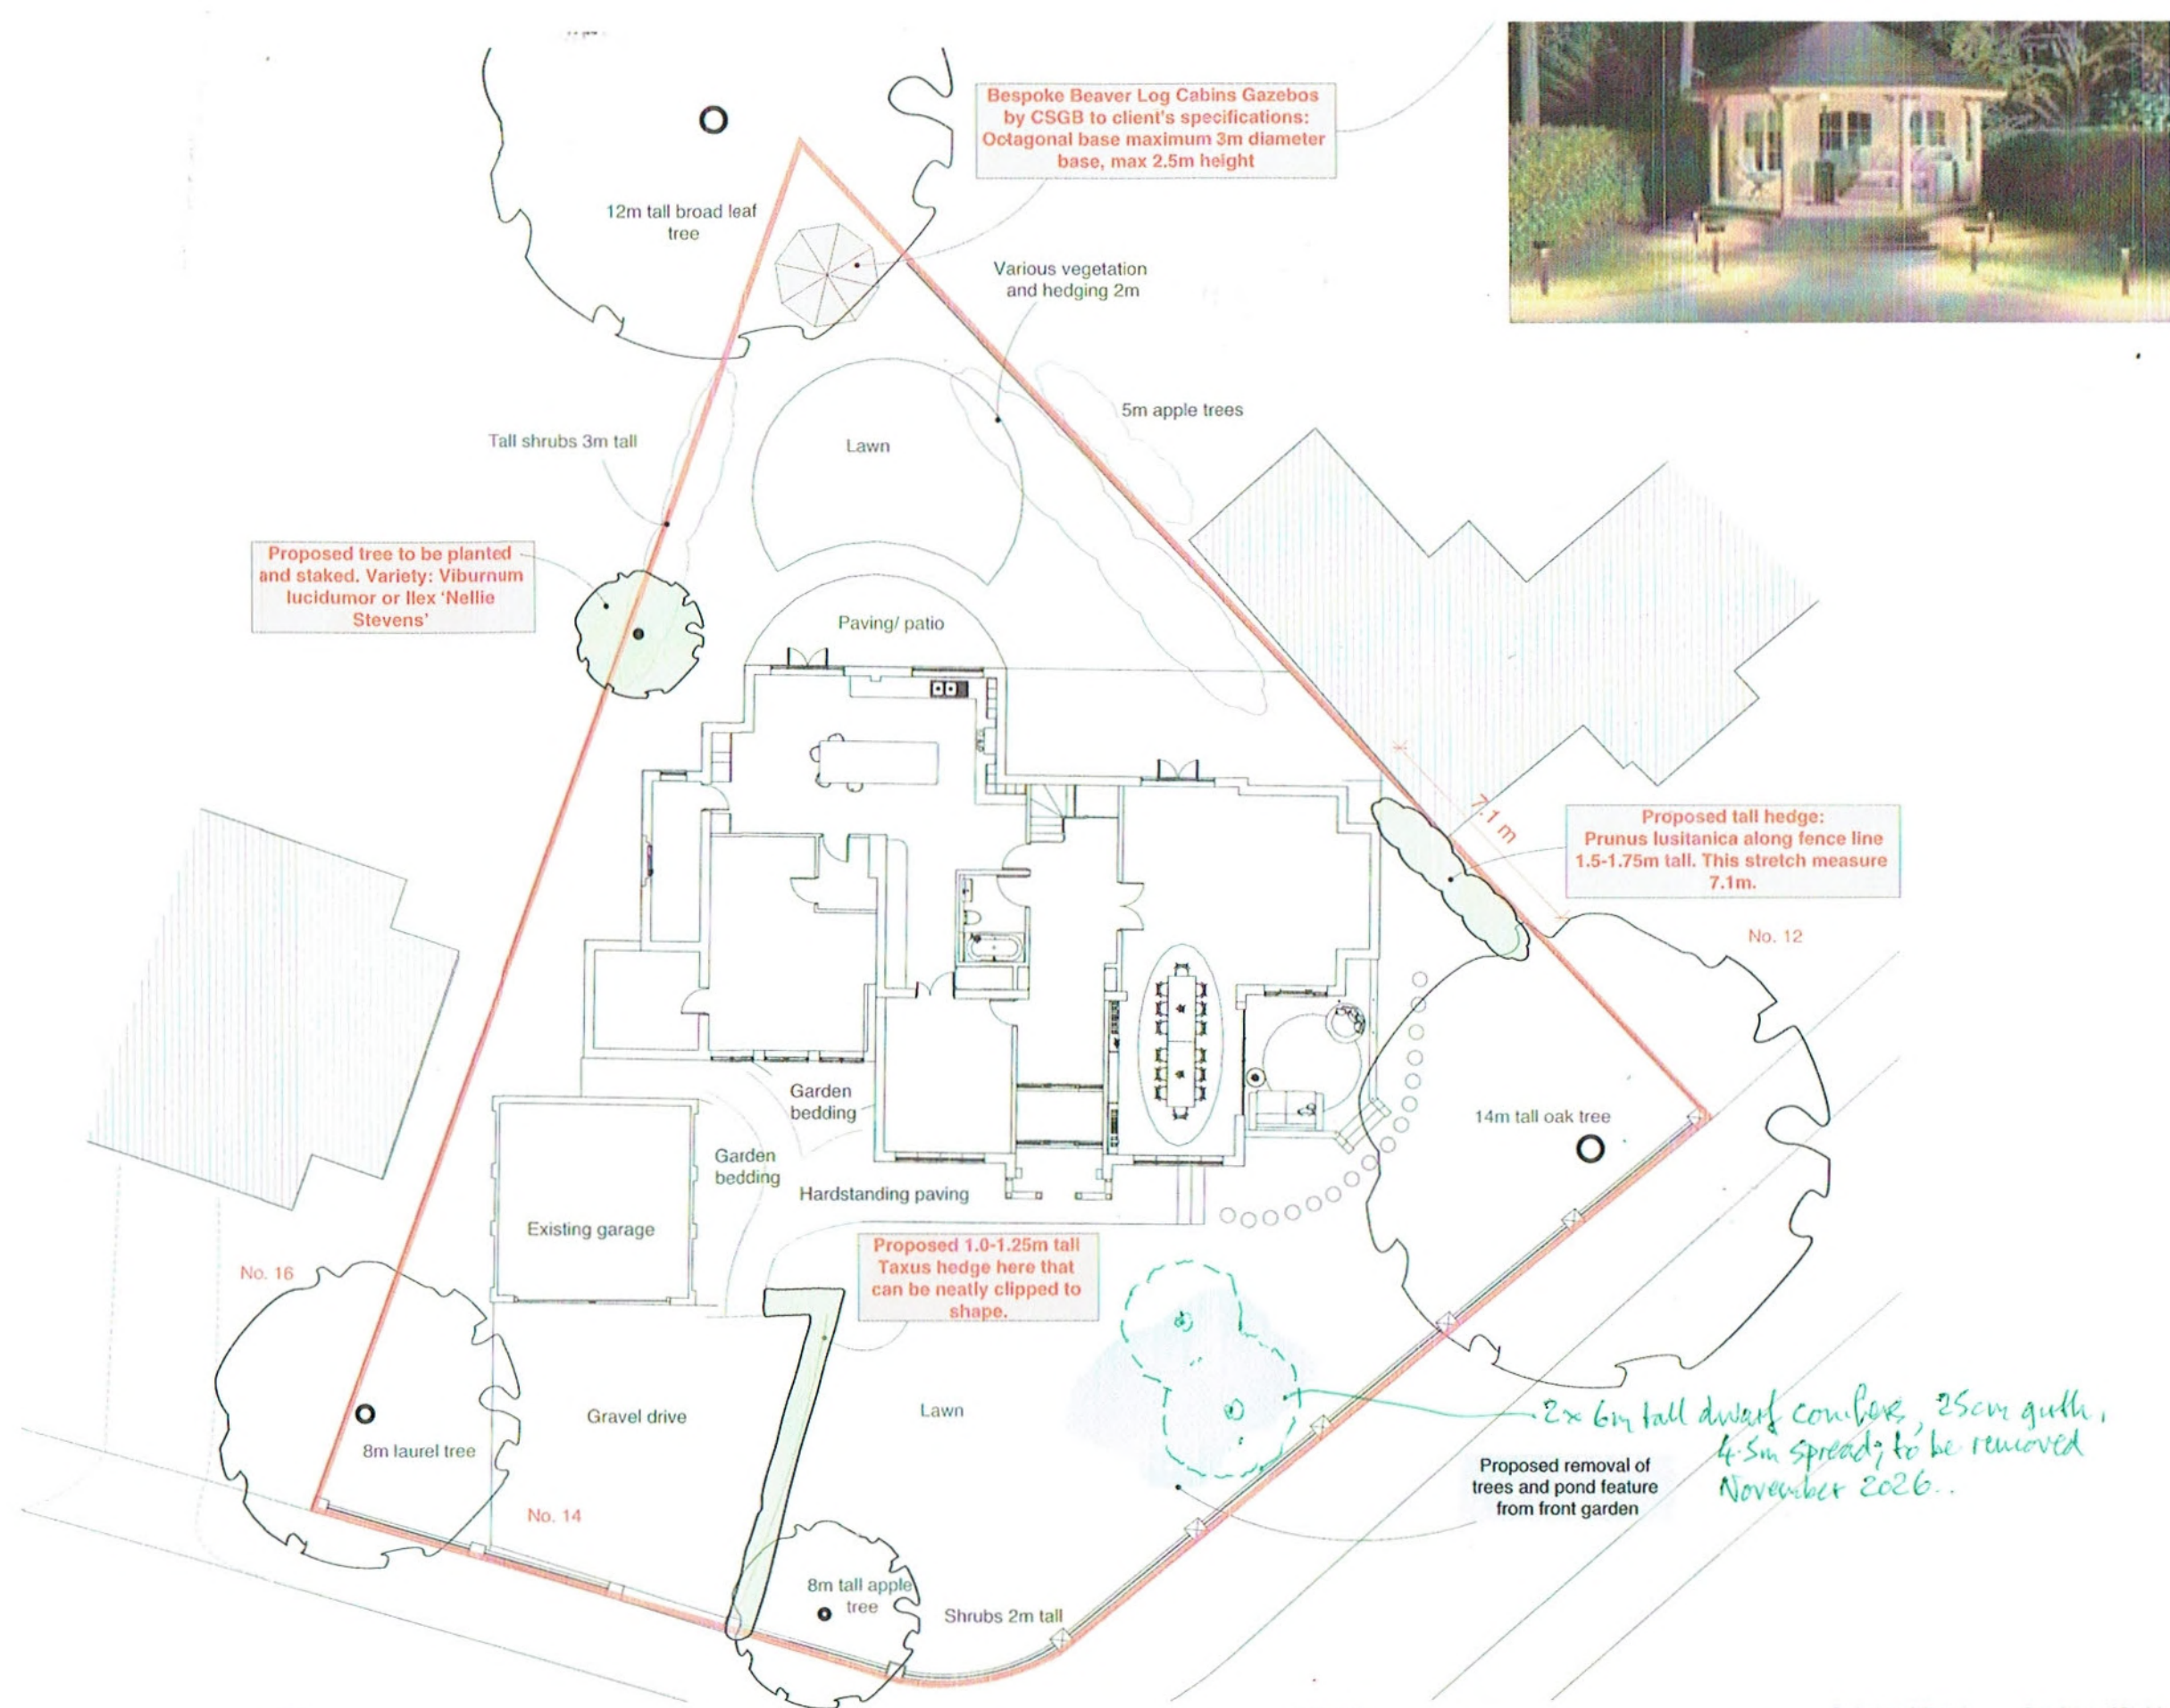

Address 14 Priory Way, Hitchin, SG4 9BH
 Client Rajan and Reikha Bhatiani
 Date Jan 2026

10 Parkfield Avenue, Hillingdon, Middlesex, UB10 0DF, Great Britain



1:200 @ A3 / 1:100 @ A1

0 5 10 20m

Drawing Title

Proposed Site/ landscape
 Plan 1:200

Project no./ Stage/ Drawing no./ Revision

0050- PLA- 56

Revision notes: Drawn by: RA

A - First Issue

B - Pre-planning amendments

C - 2x conifer (dwarf) to go June '26

Copyright © Michael Cusack Architects Ltd. 2021
 Print all drawings in full colour at A3 size. Do not scale drawings.