


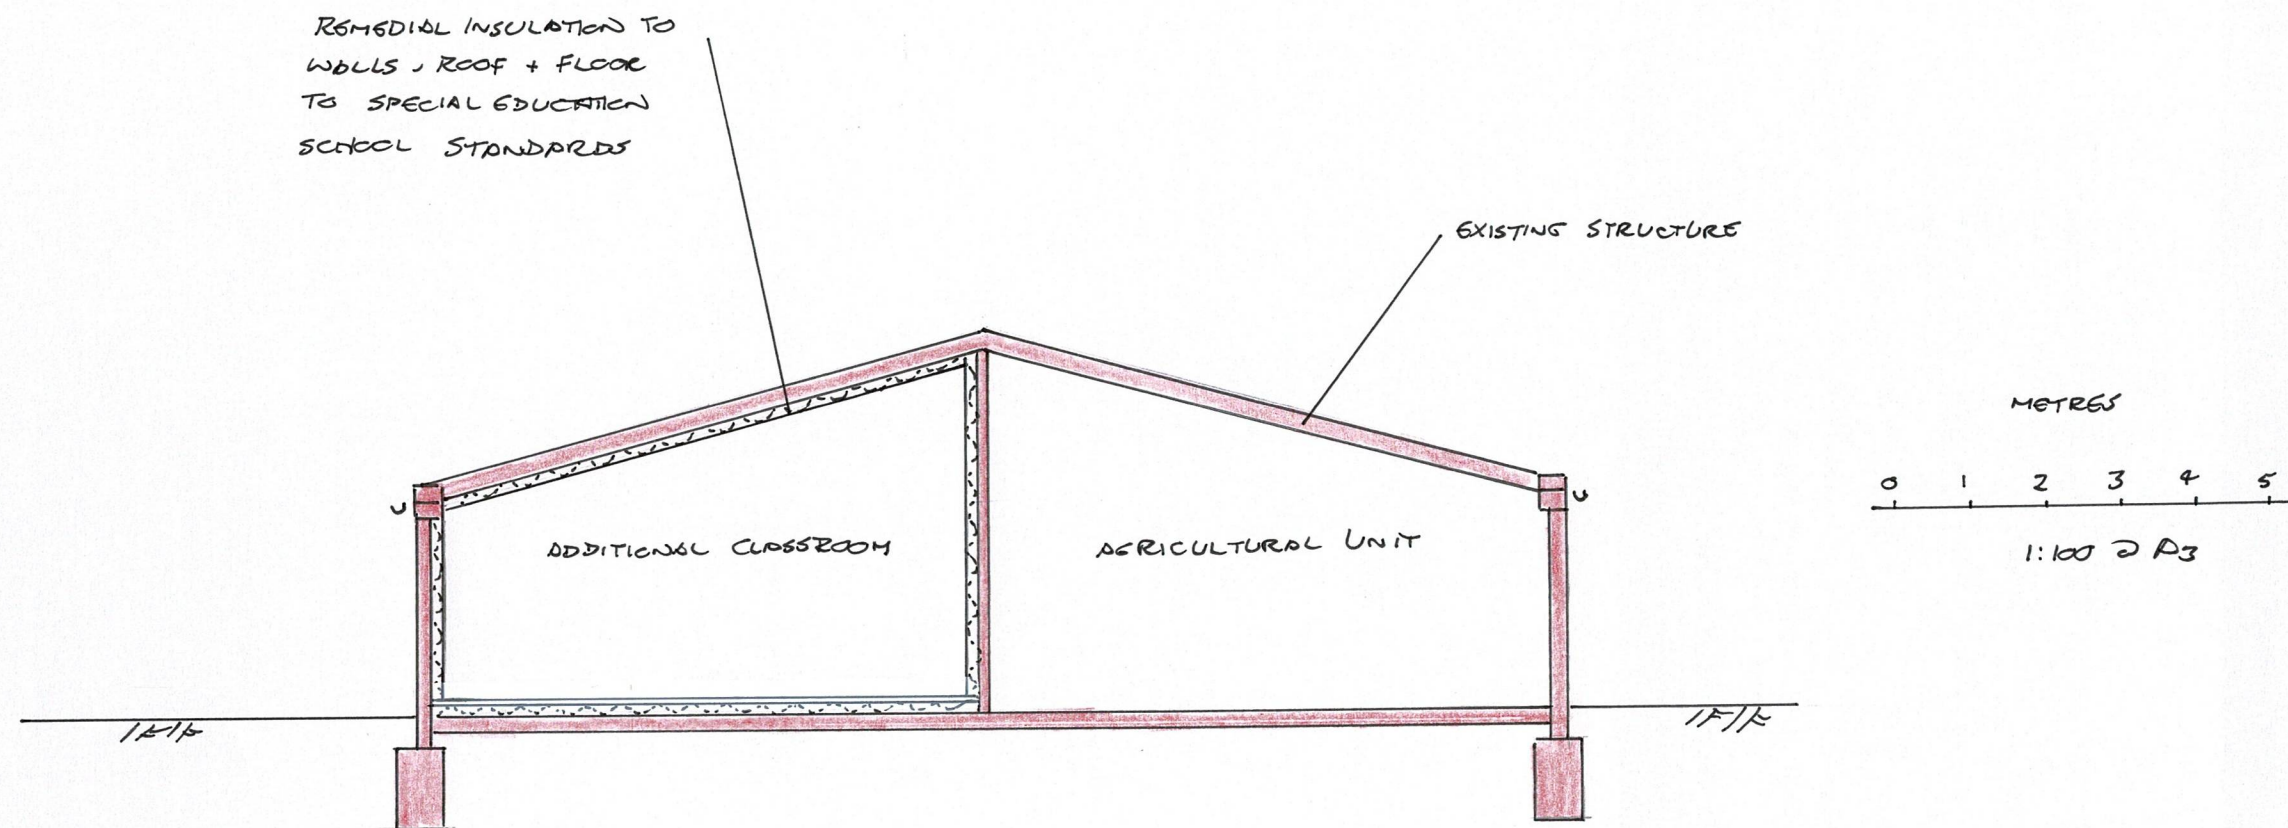

Proposed Typical Section 1:100

These drawings have been prepared in relation to an application for "Change of Use of from Agricultural Building to School (D1). This drawing should be read in conjunction with all drawings in the series 2025/389/01/07 and the Planning Statement. All dimensions and setting out to be confirmed on site and any discrepancies reported to the designer.

Scheme – Change of Use from Agricultural Building to School (D1)

**Address – The Calf House East and West,
East Hall Farm,
St Pauls Walden,
SG4 8DL**

Date – August 2025
Scale – 1:100 @ A3
Drawing Ref – 2025/389/07 – Section

Sheet 7 of 7

By **Dorli Newbery** BEng(Hons) - 07946584925
dorlinewbery@btinternet.com



Dorli Newbery Structures