


Chery - Letchworth

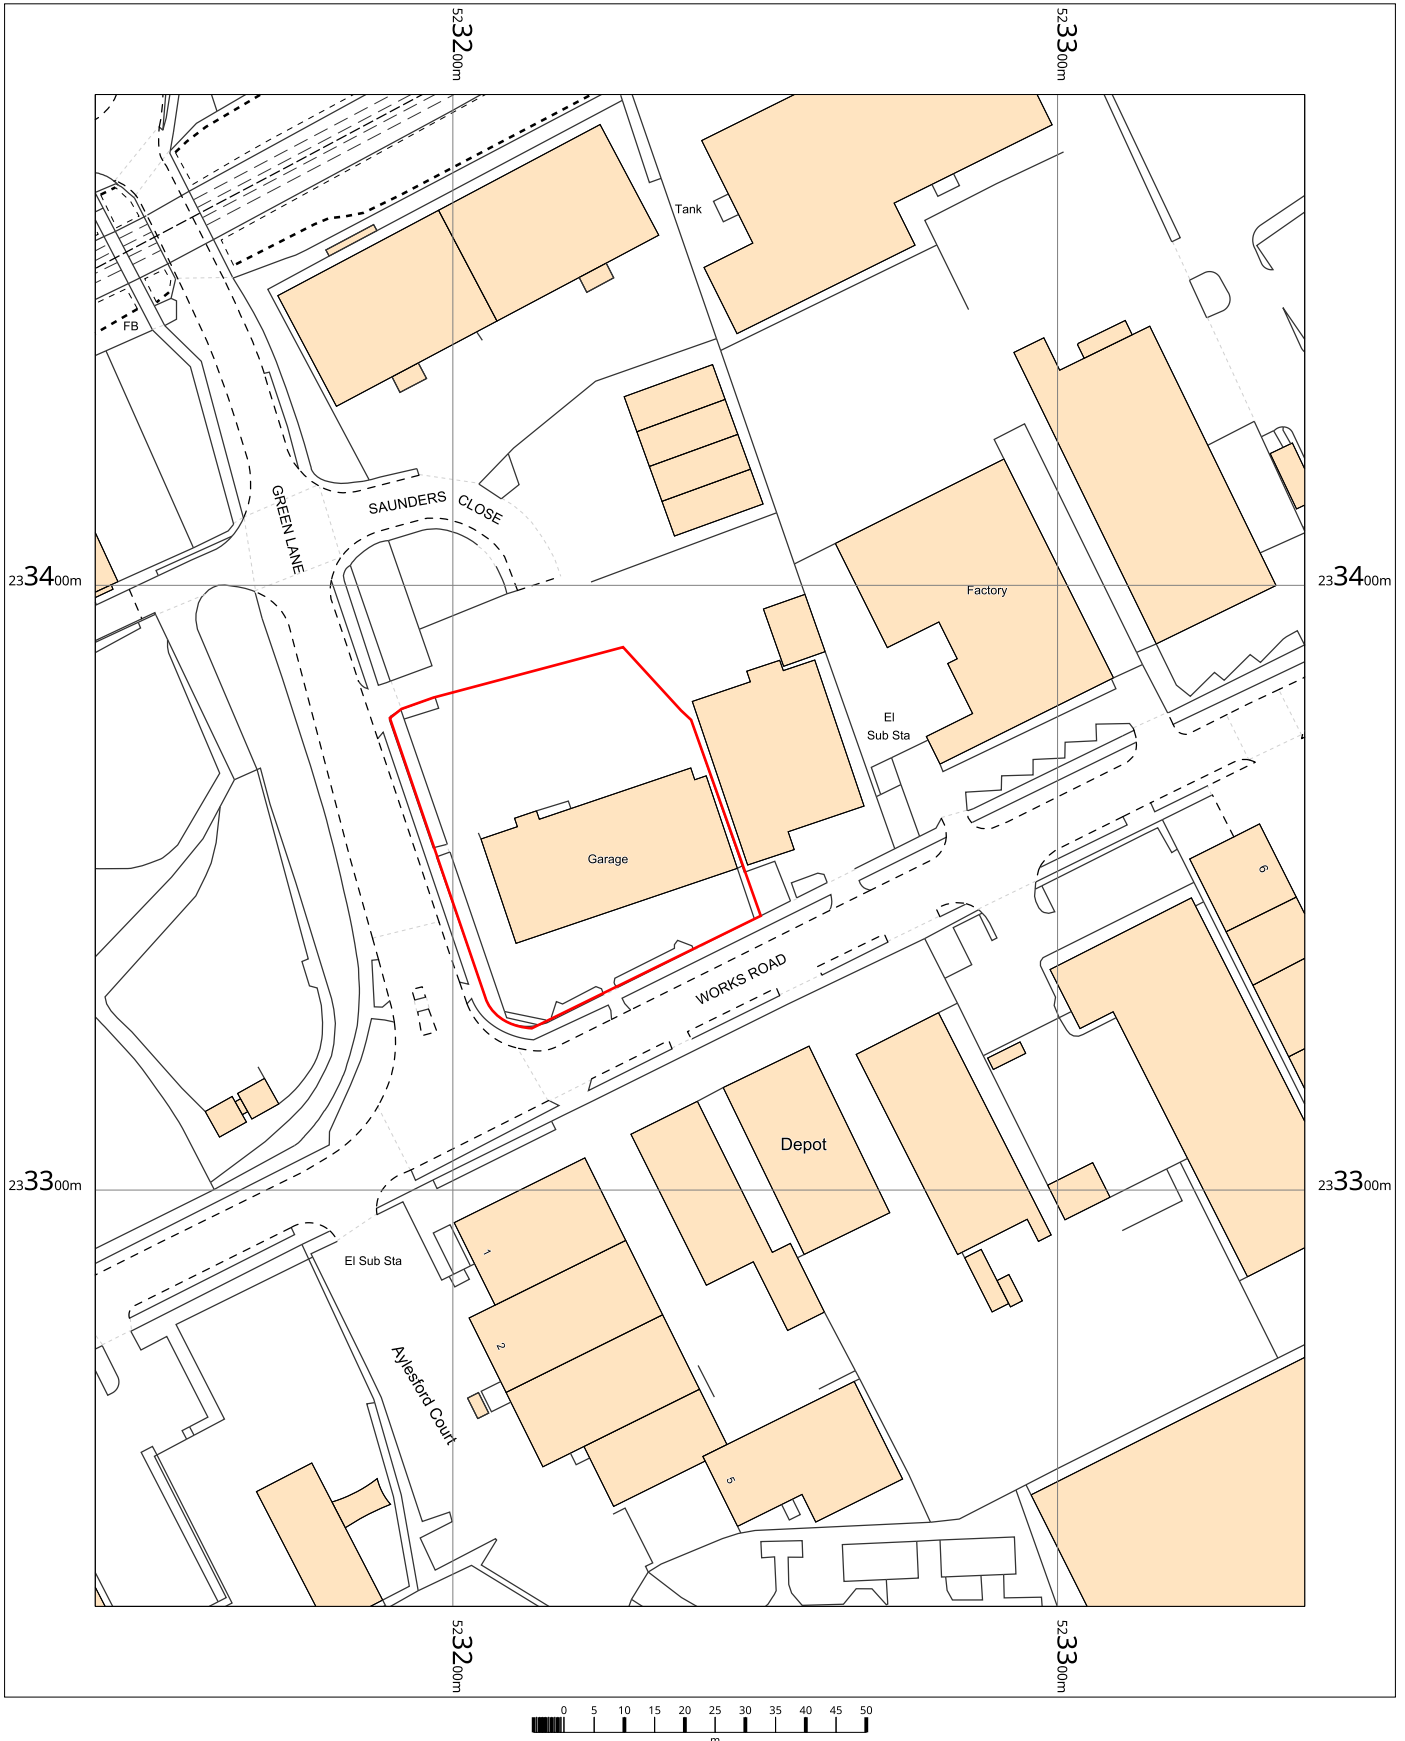


Chery - Letchworth
Works Road,
Letchworth Garden City,
Hertfordshire
SG6 1NT

OS MasterMap 1250/2500/10000 scale
Tuesday, July 28, 2026, ID: CM-01290069
www.centremapslive.co.uk

1:1250 scale print at A4, Centre: 523241 E, 233356 N

©Crown Copyright Ordnance Survey. Licence no.
AC0000849896

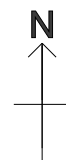

SIGN SPECIALISTS
sign-specialists.co.uk