




date	revision	by	no.

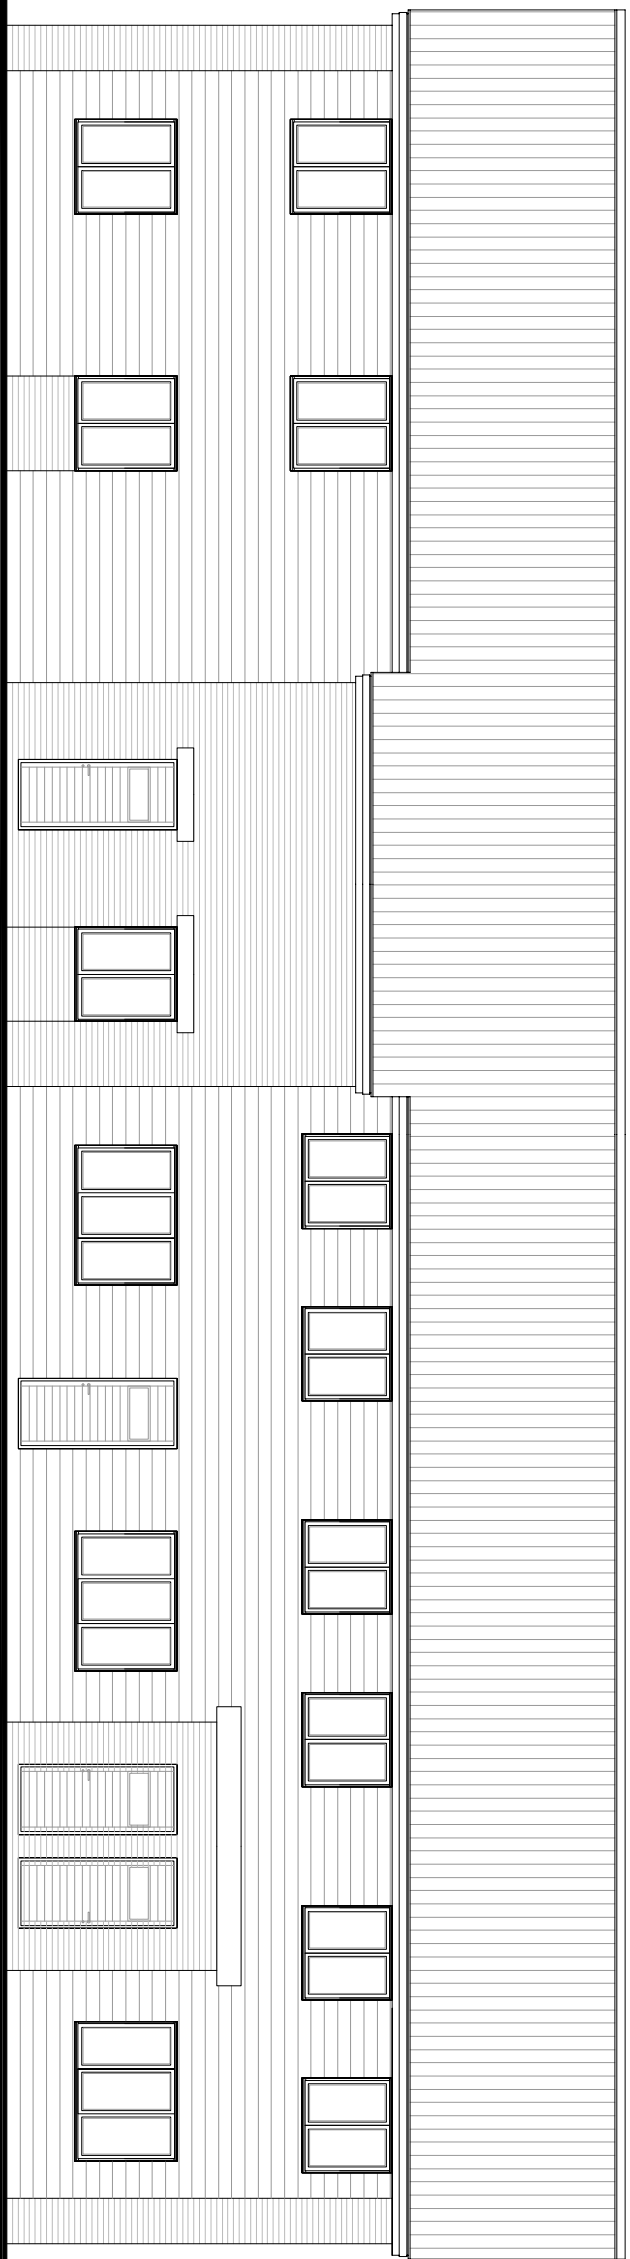


South elevation

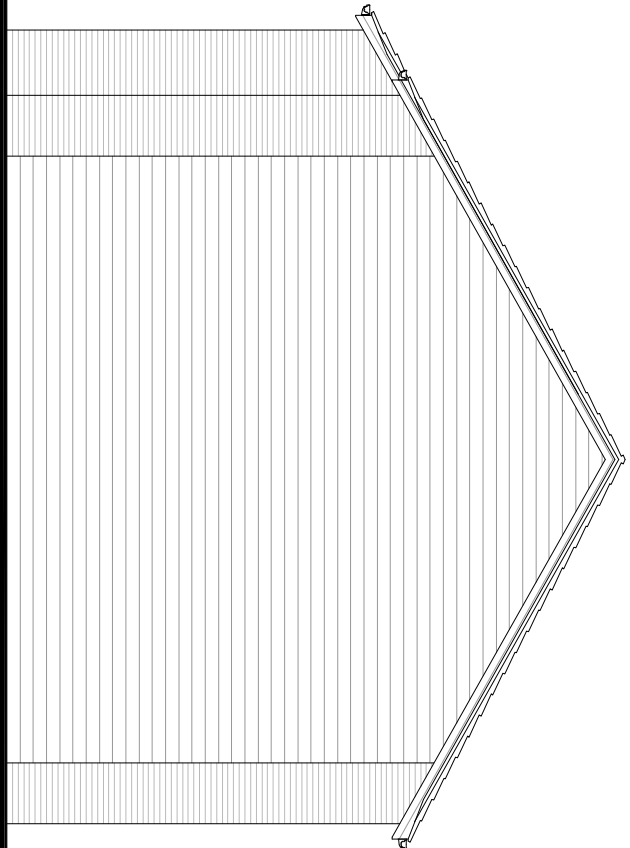


East elevation

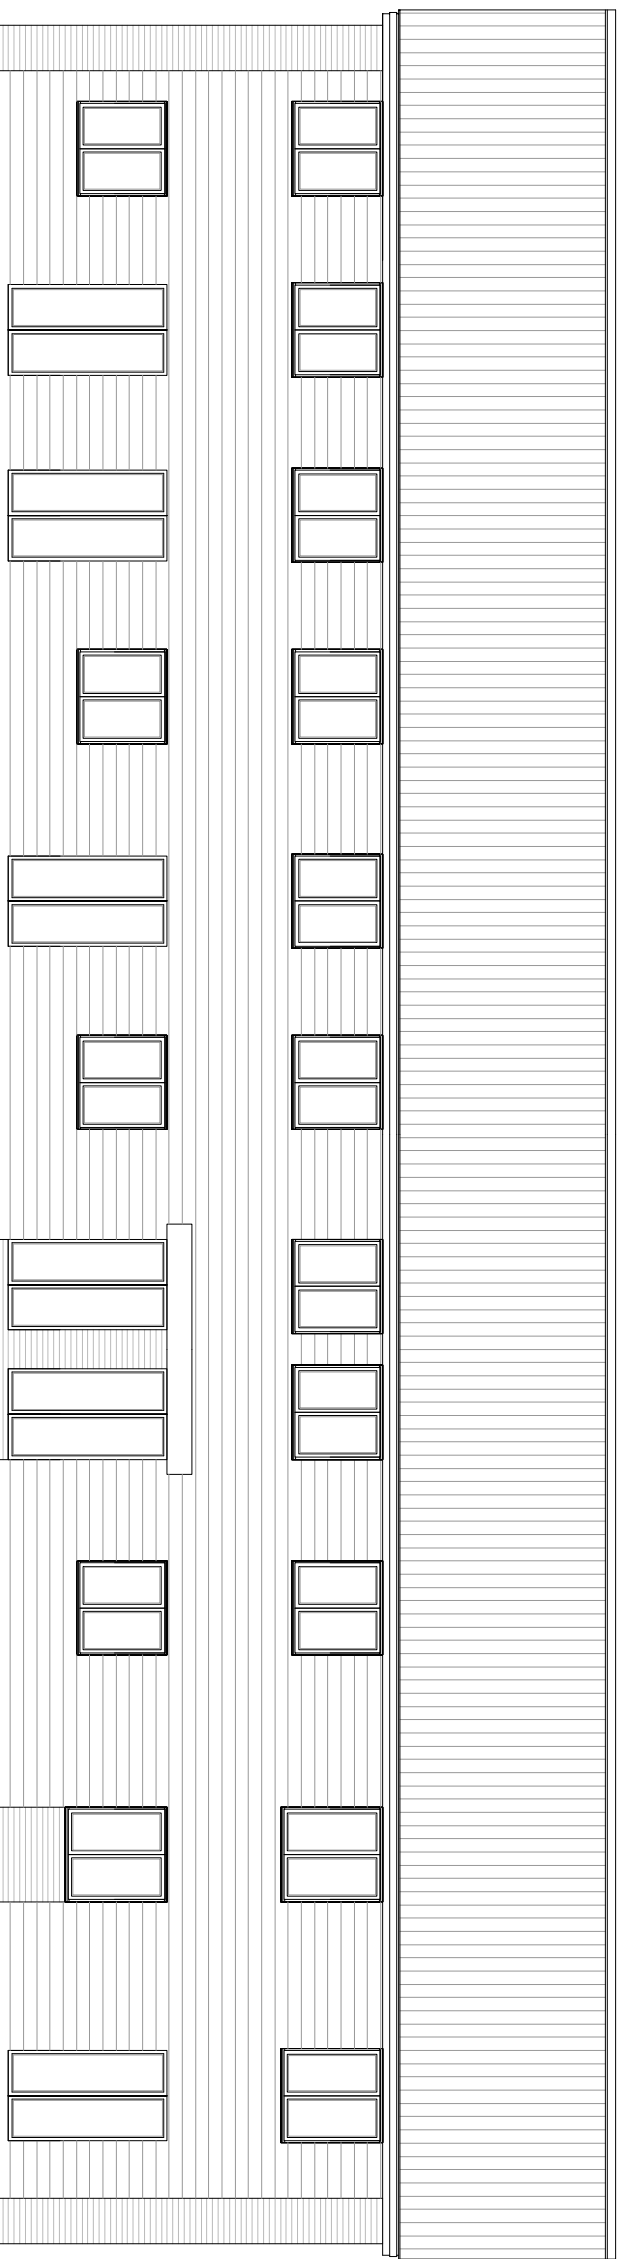


North elevation

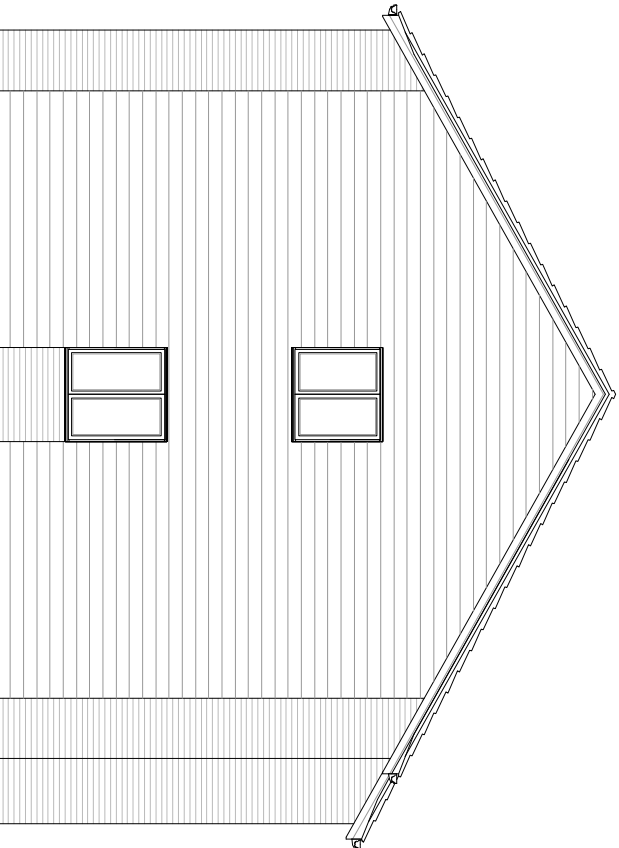

West elevation

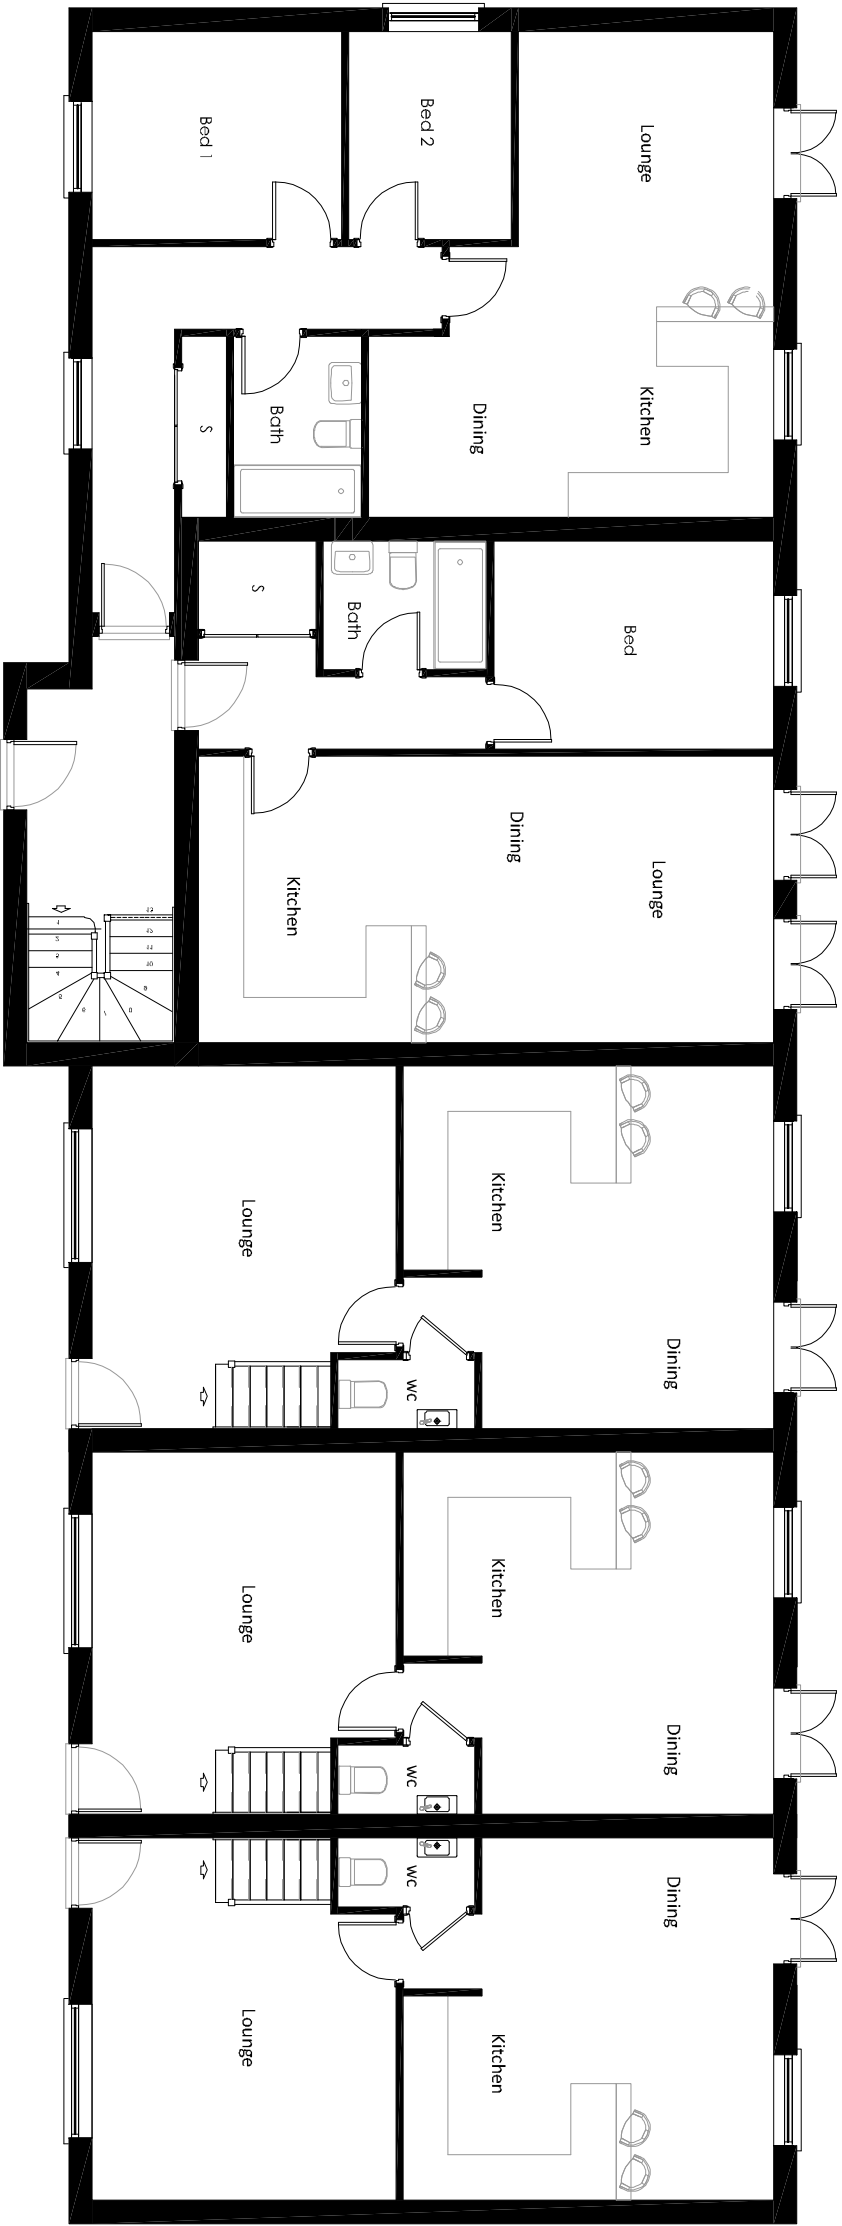

Ground floor plan

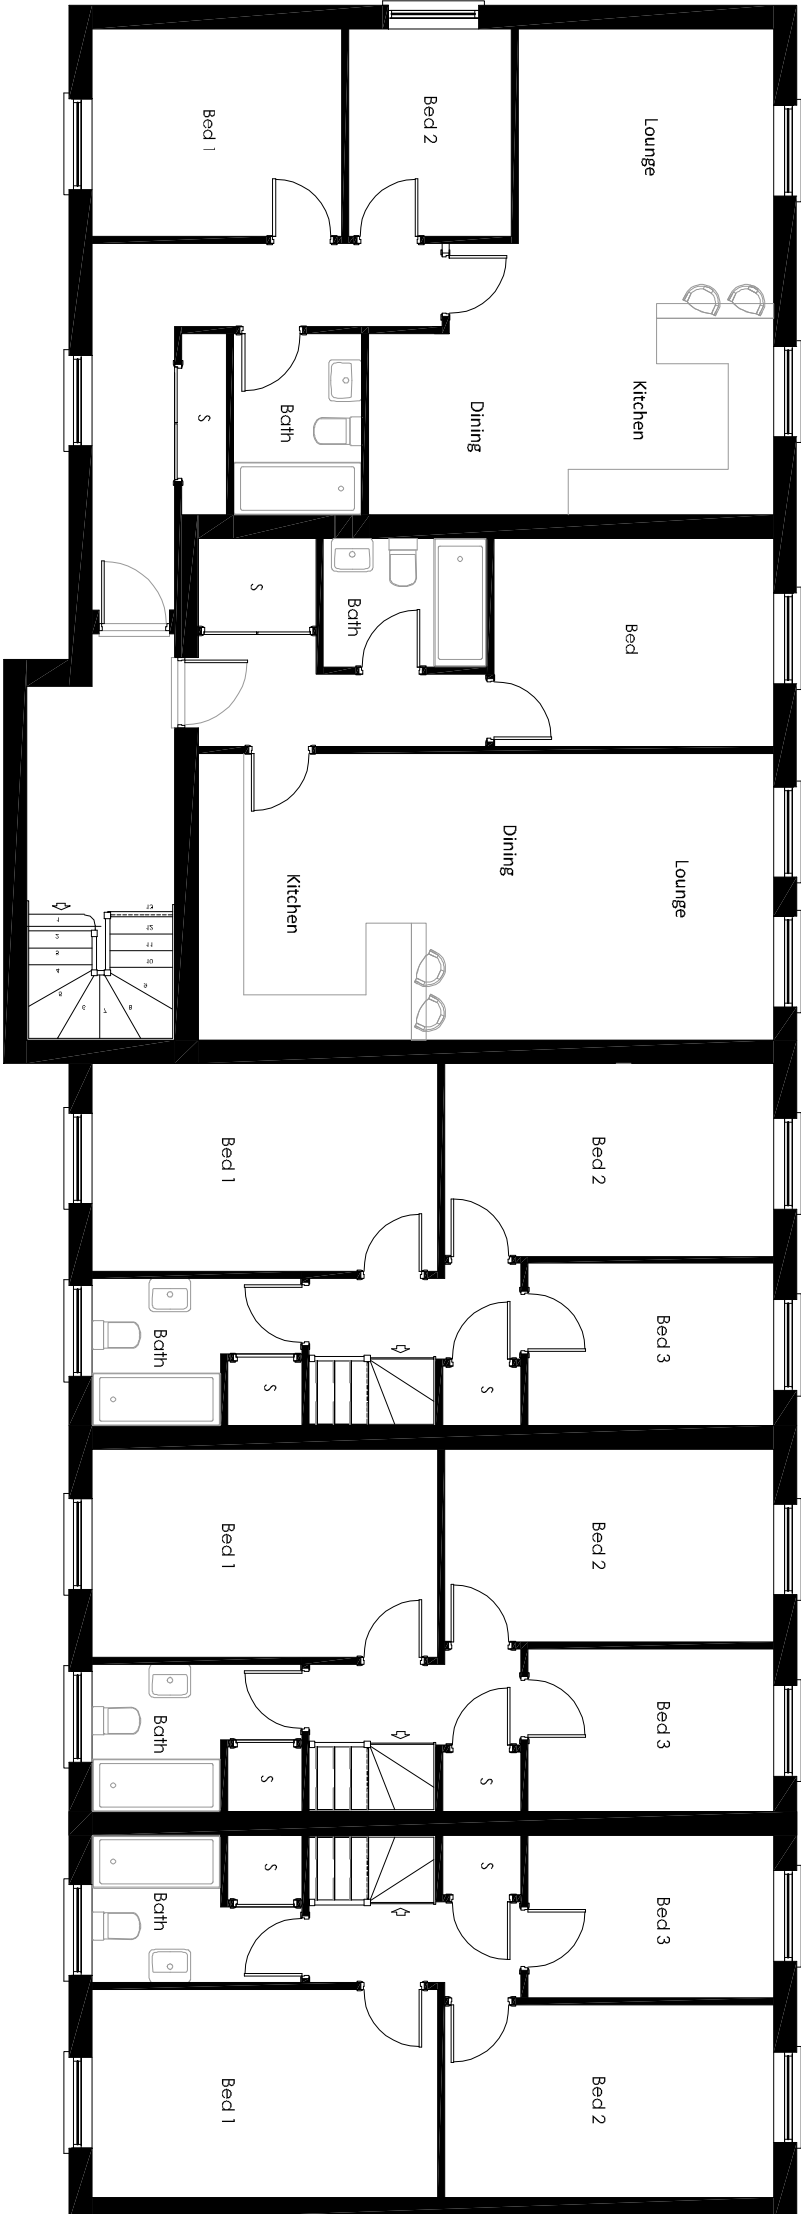

First floor plan