


date	revision	by	no.

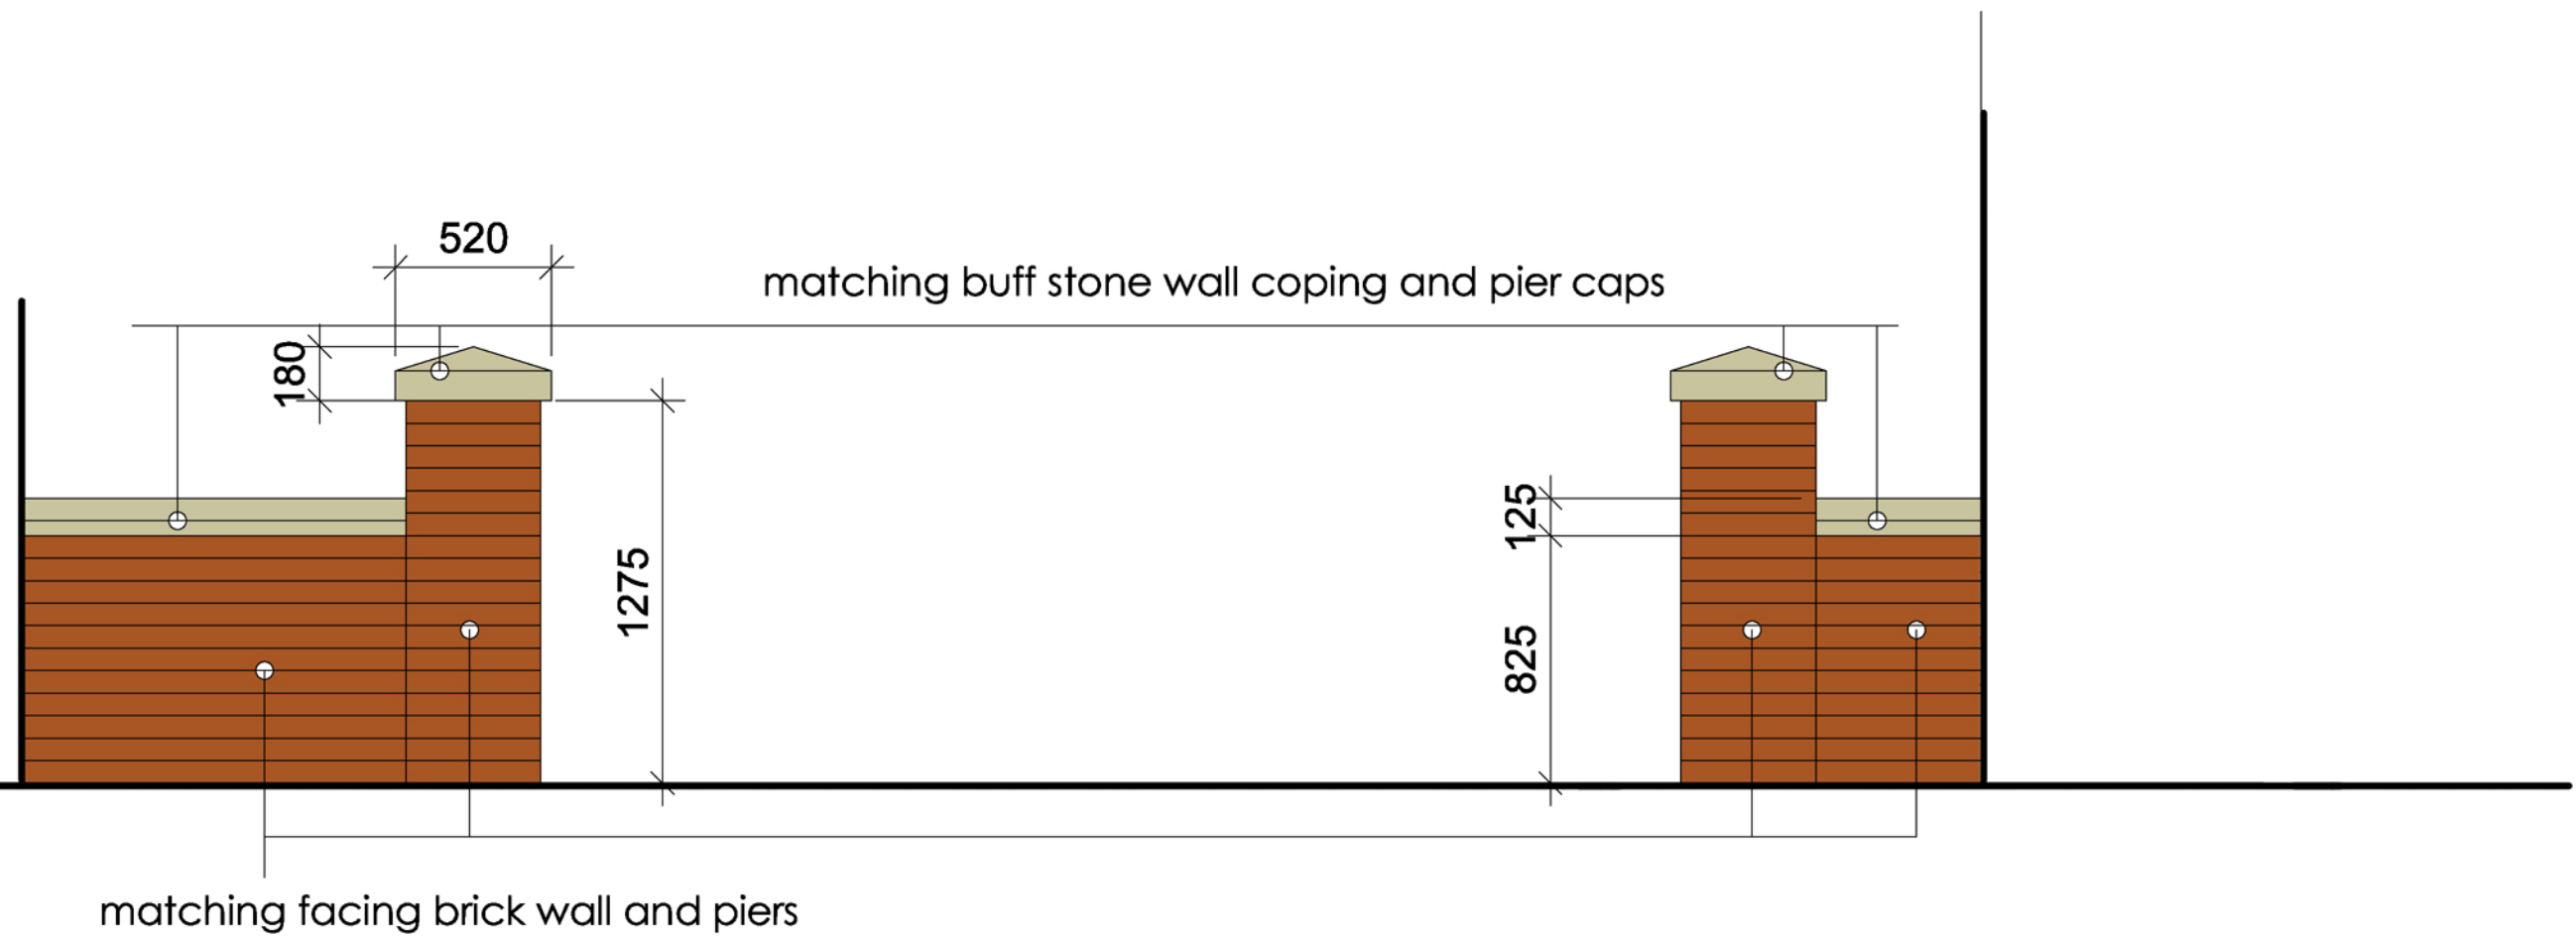

ENCLOSURE DETAIL FOR PLOTS 1-14



BECK
HOMES

BECK HOMES LTD
BARRINGTON HOUSE, HEYBES LANE
ALDRLEY EDGE, CHESHIRE SK9 7LA
W: www.beckgroup.co.uk

JOB			
Station Road, Ashwell			
DRAWING			
WALL DETAIL PLOTS 1-14			
DESIGN	DATE	DRAWN	
JS	Planning		
DATE	SCALE	DWG NO.	REV
FEB 26 2025	1:25 @ A3	25-167-P54	-