



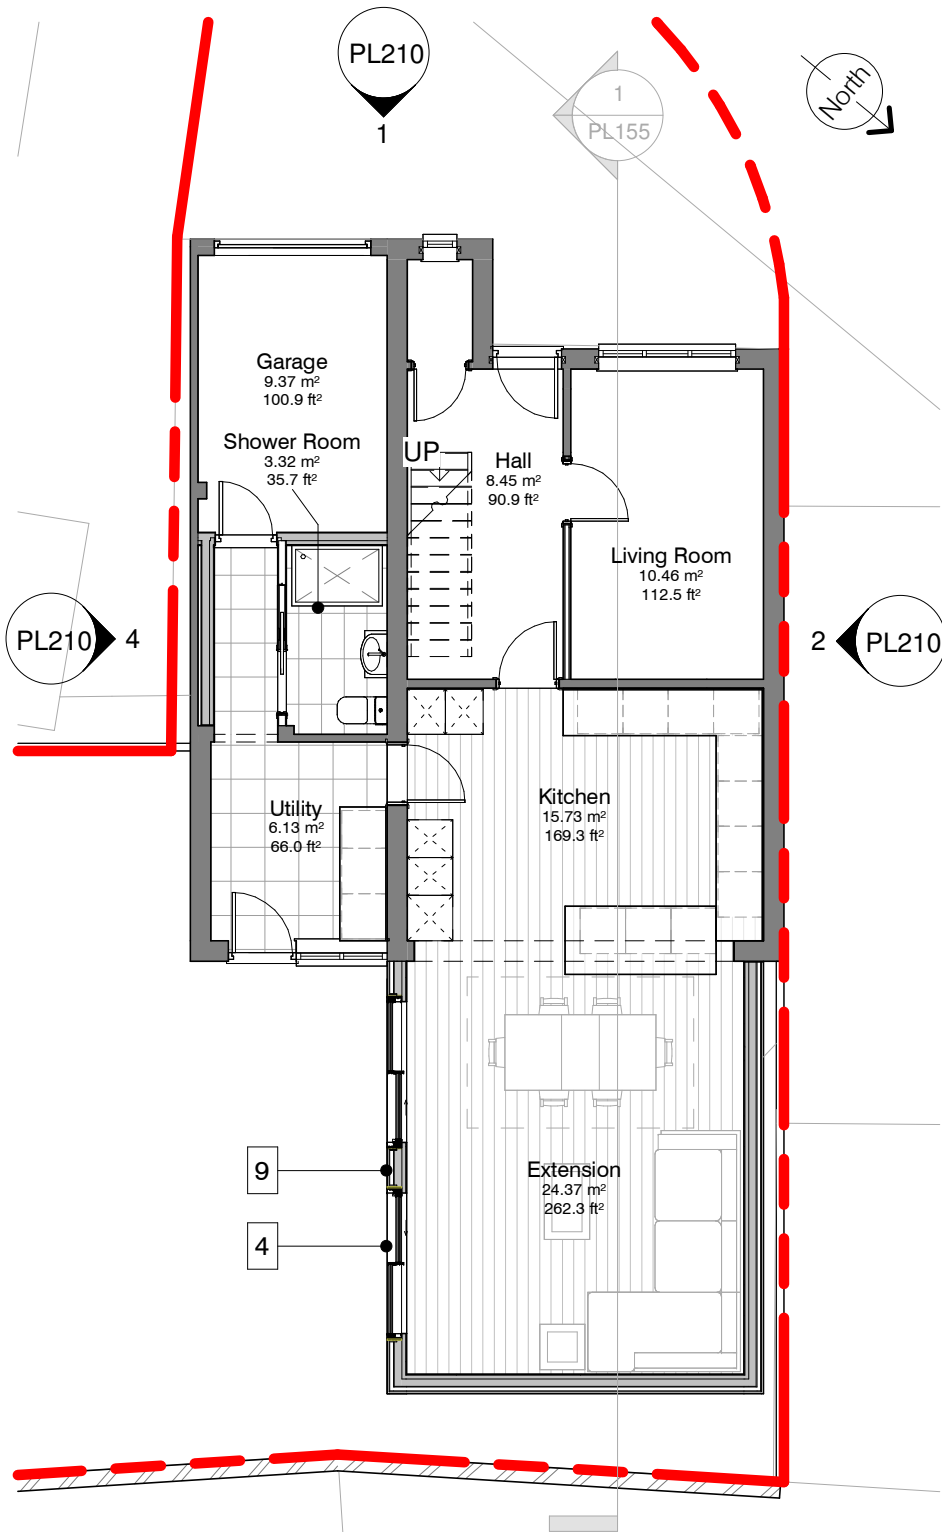

1 GROUND - Proposed A
1 : 100 @A3

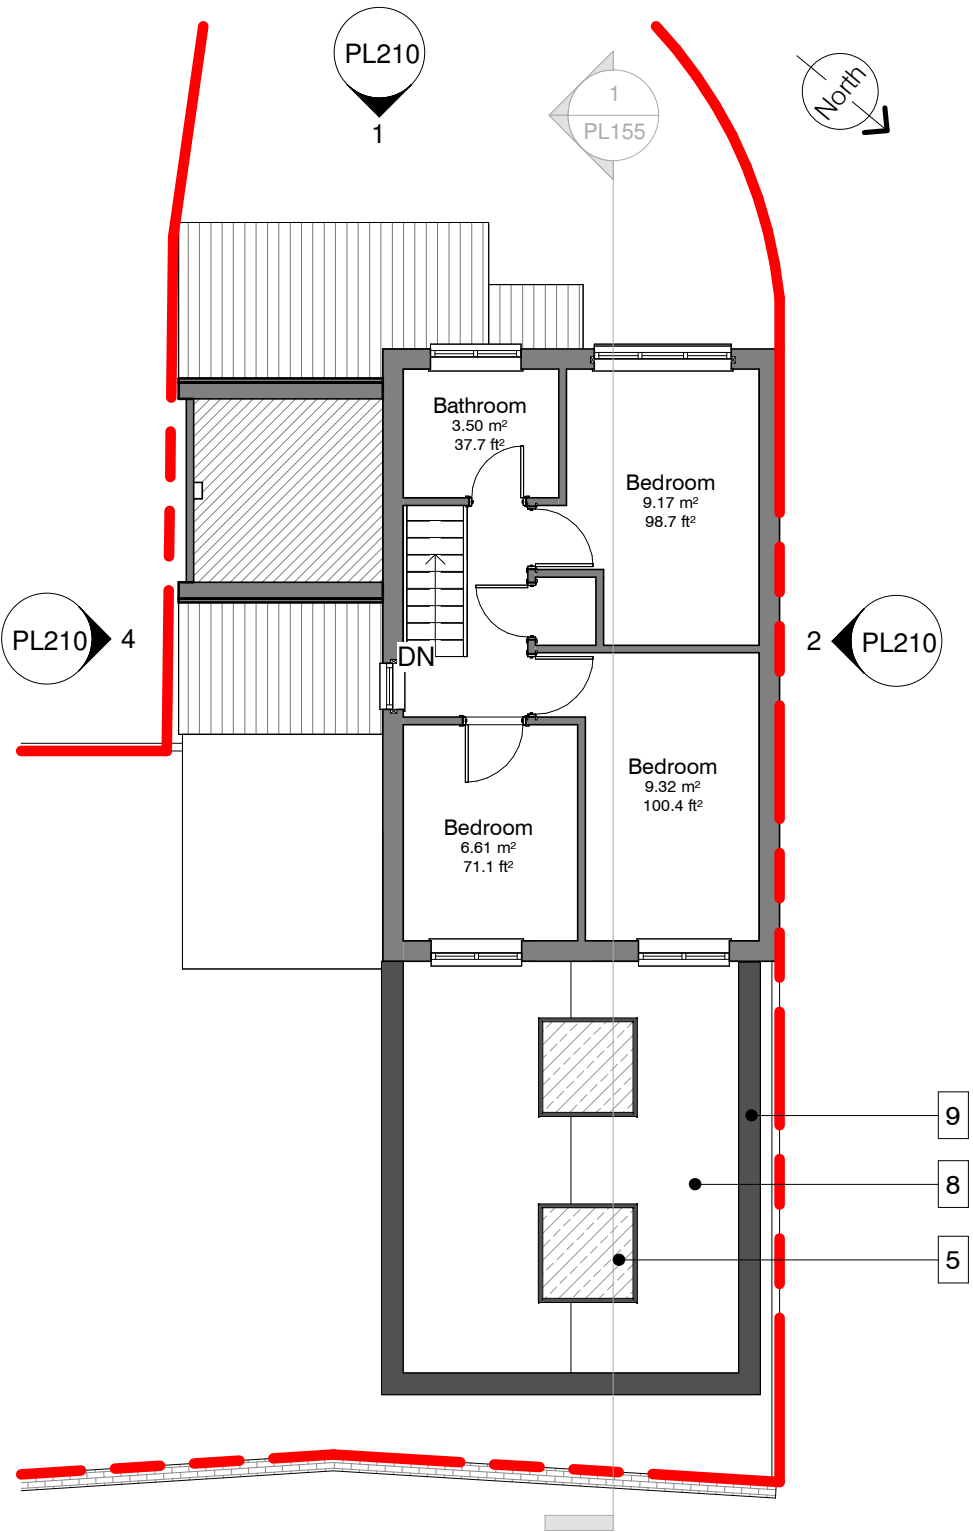

2 FIRST - Proposed A
1 : 100 @A3

Materials Legend	
1	Vertical T&G cladding - Cedral Cocoa Brown C78
2	Facing brickwork to match existing dwelling.
3	Aluminium casement windows in dark grey to match existing
4	New aluminium sliding doors, Anthracite RAL 7016
5	1000x1000mm flat roof window.
6	Black fascia and soffit boards to match existing.
7	Black UPVC rainwater goods.
8	Black EPDM roof membrane.
9	Aluminium powder coated parapet flashing in Anthracite RAL 7016