




1 EXISTING - Front Elevation
1 : 100 @A3

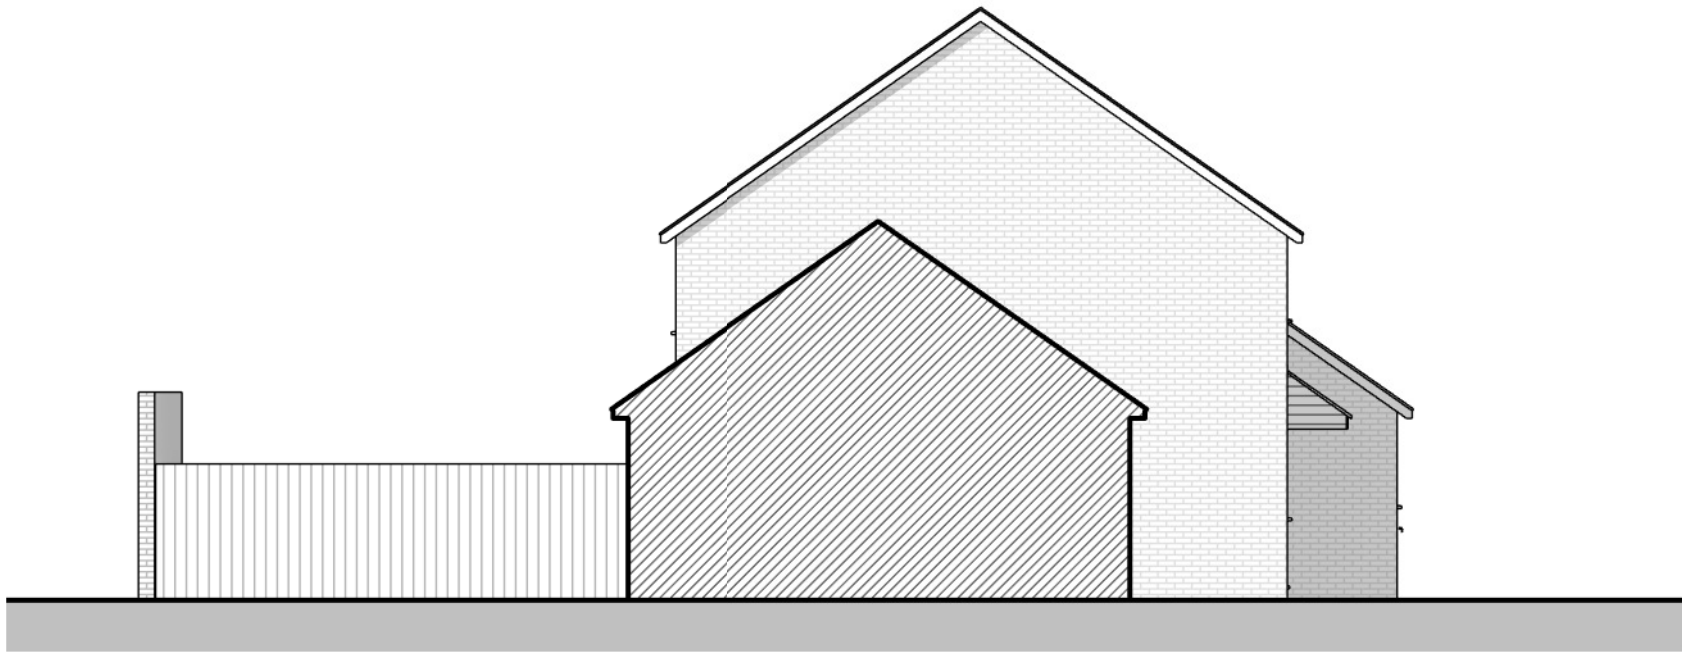

2 EXISTING - Boundary Elevation
1 : 100 @A3



3 EXISTING - Rear Elevation
1 : 100 @A3



4 EXISTING - Side Elevation
1 : 100 @A3