
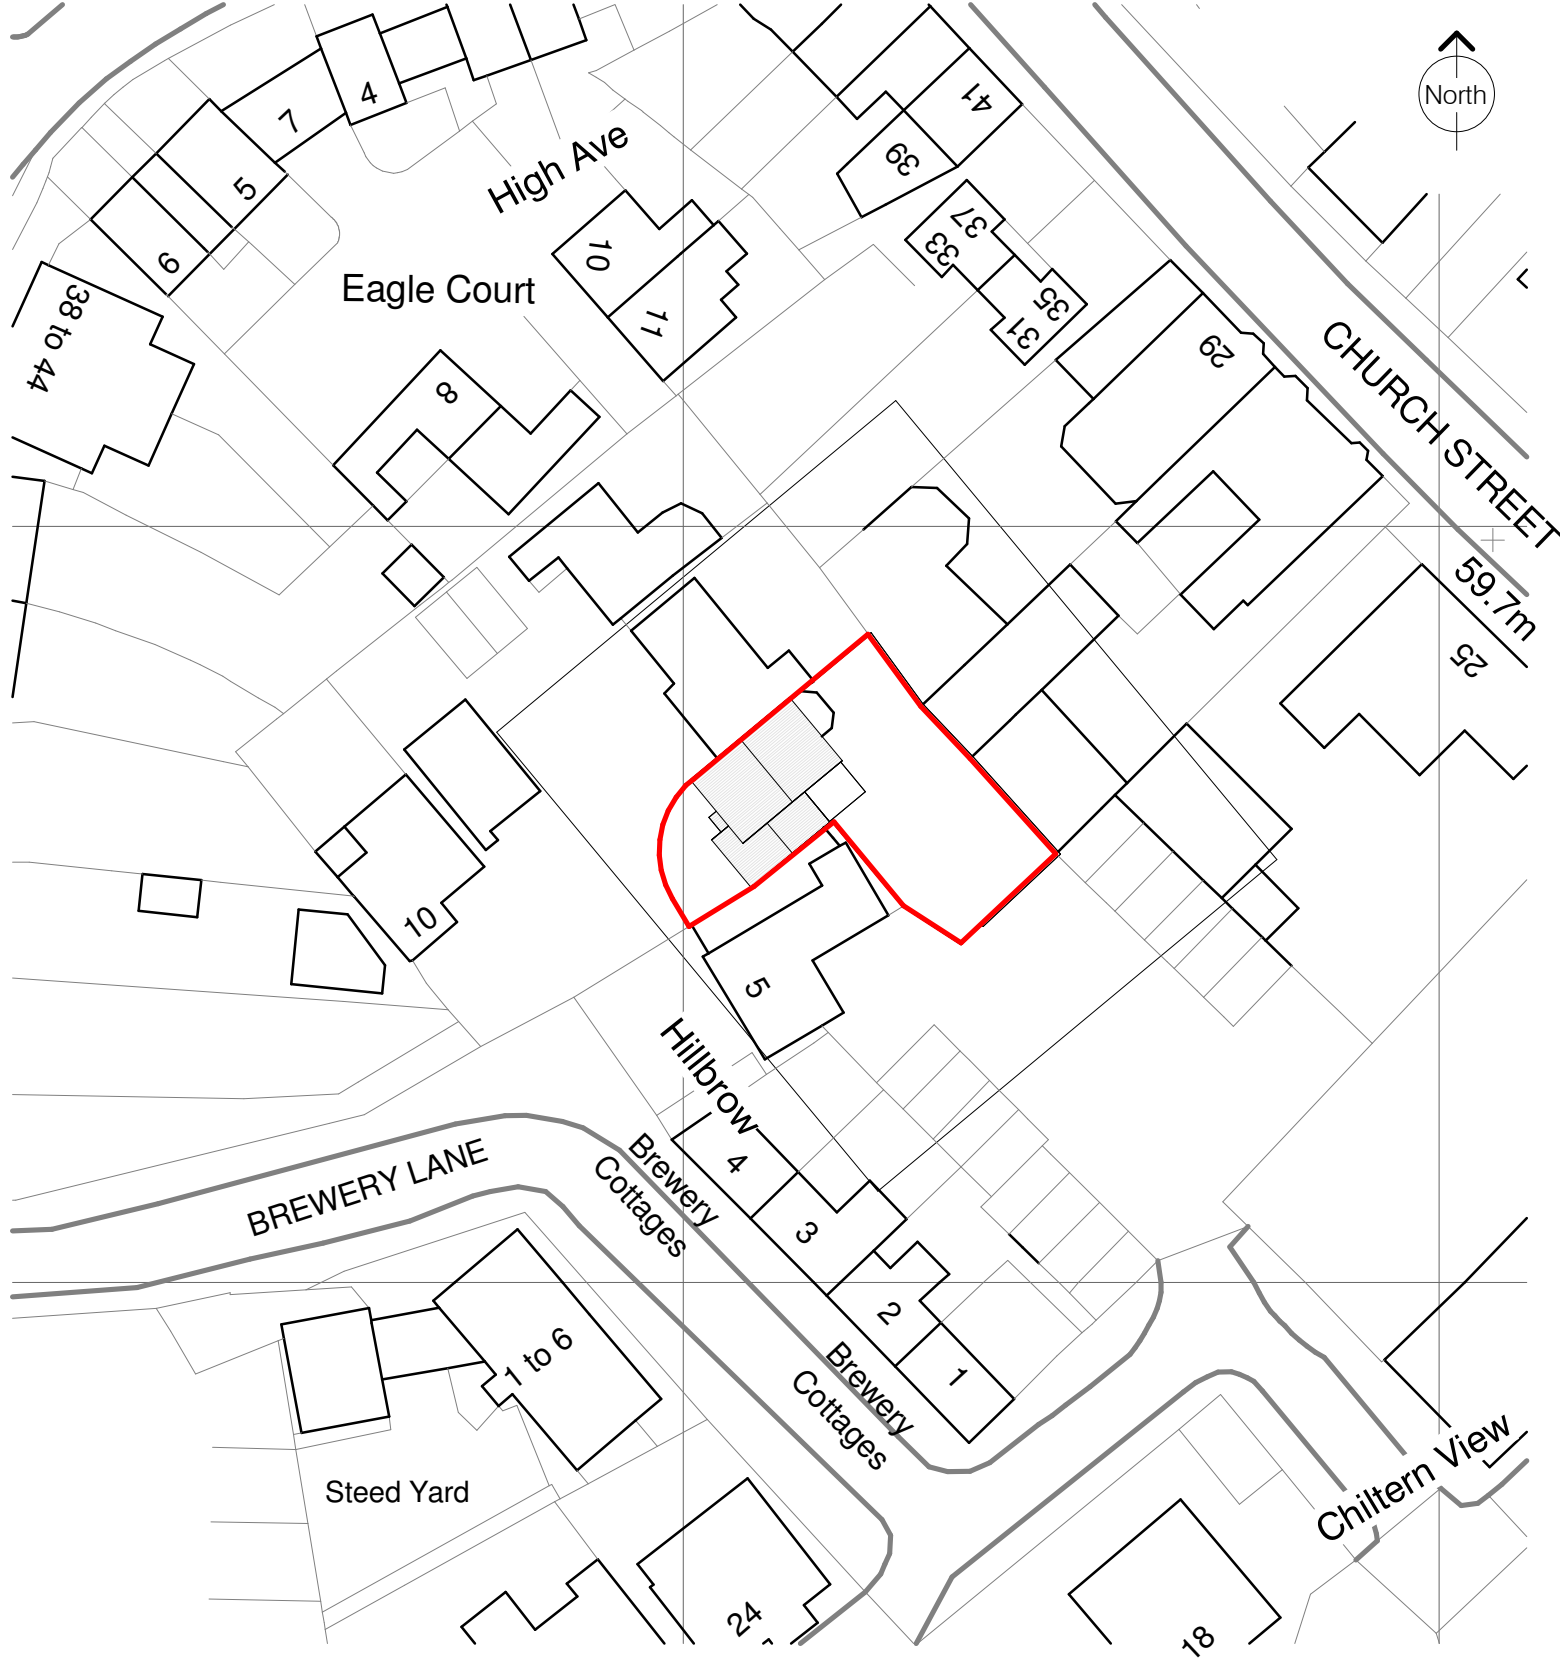


2 BLOCK PLAN (existing)
1 : 500 @A3

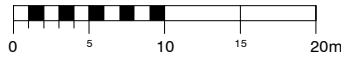

524168


524200

524250

524300

524343

TL2434
234180

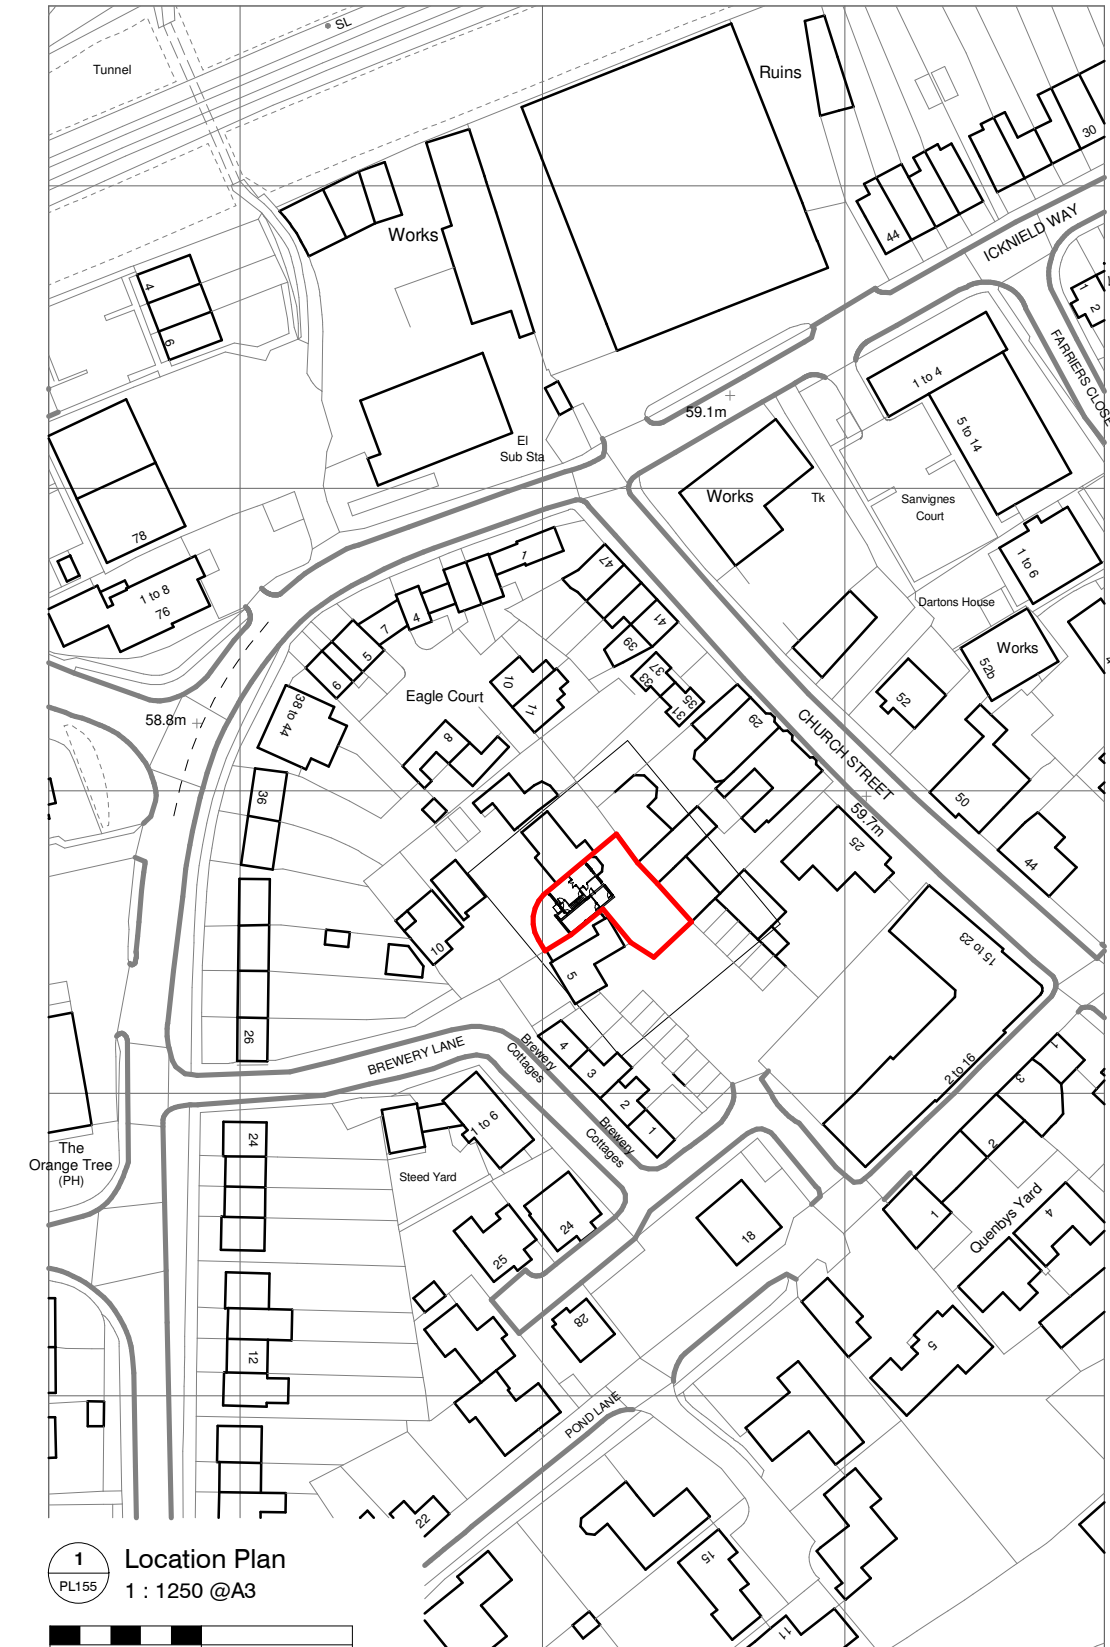

234150

234100

234050

234000

233950

233908

1 Location Plan
1 : 1250 @A3



Client: Neil & Karen Davis		Title: Location Plan		Project number: ND-2415		Drawing number: PL001		Revision: -		Revisions: Rev - Description PLANNING ISSUE		Date 28.06.24		 PicklePlanning 1 Sale Drive- Baldock-SG7 6NS 07843238113 pickleplanning@gmail.com www.pickleplanning.co.uk 
Address: 6 Brewery Lane, Baldock		Status: CONST.		Scale: As indicated@A3		Drawn by: Author		Date: 06/18/24						
Sheet Size - A3														