11 & 11a High Street · Barkway

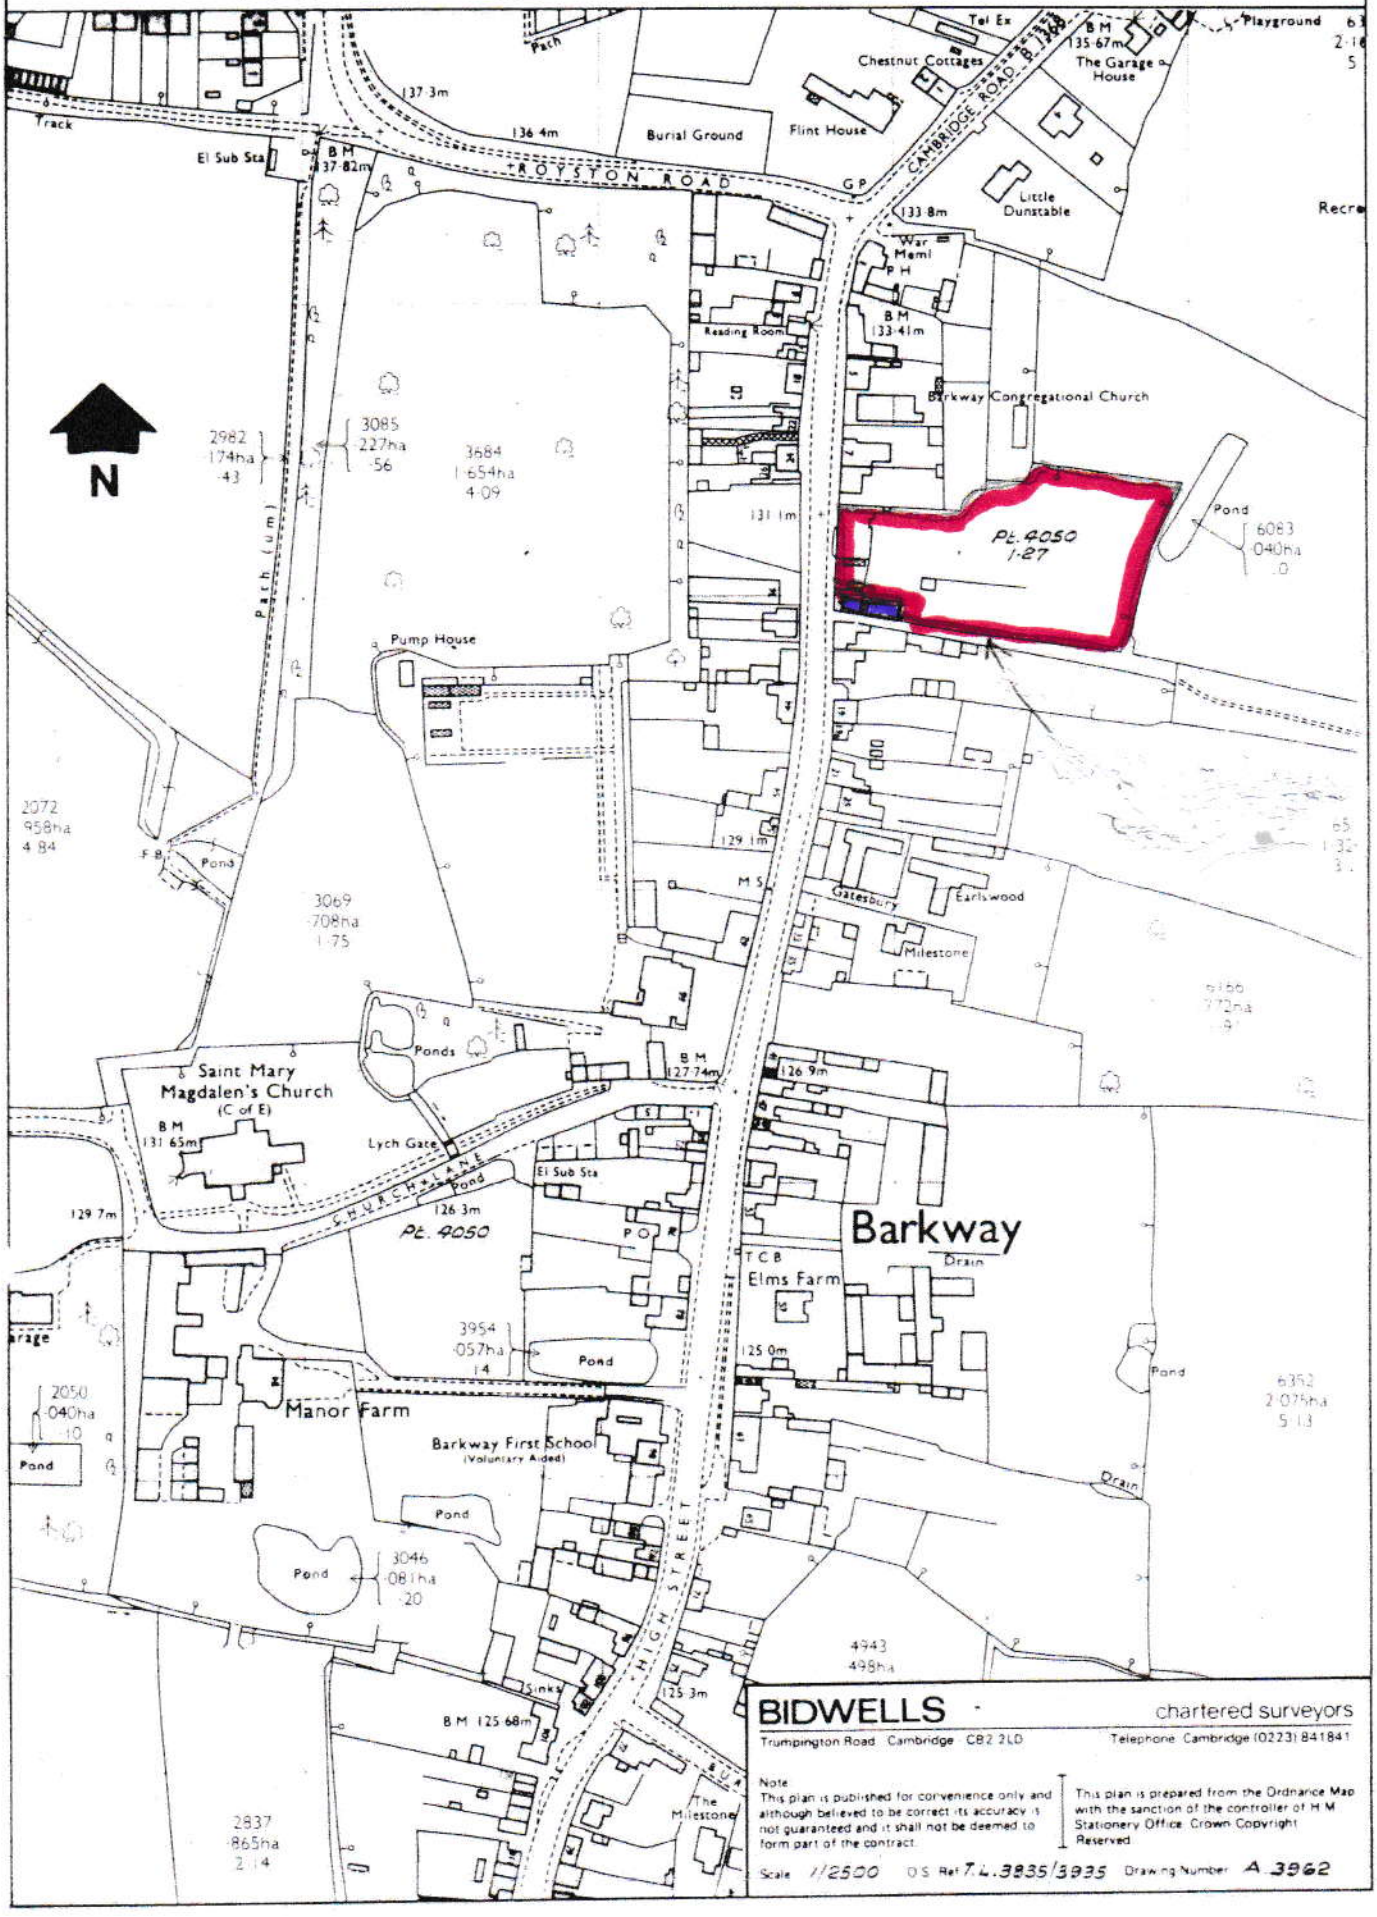

BIDWELLS · chartered surveyors

Trumpington Road Cambridge CB2 2LD — Telephone Cambridge (0223) 841841

Note
This plan is published for convenience only and although believed to be correct its accuracy is not guaranteed and it shall not be deemed to form part of the contract.

This plan is prepared from the Ordnance Map with the sanction of the controller of H M Stationery Office. Crown Copyright Reserved.

Scale 1/2500 O S Ref TL 3835/3935 Drawing Number A 3962