

DRAWING TO BE READ IN CONJUNCTION  
WITH THE SPECIFICATION AND ALL  
RELEVANT DRAWINGS.


DO NOT SCALE FROM THIS DRAWING.

CONTRACTOR TO CHECK ALL DIMENSIONS  
ON SITE.

SCOOT STUDIO TO BE ADVISED OF ANY  
DISCREPANCIES BETWEEN THIS DRAWING  
AND SITE CONDITIONS IMMEDIATELY.

NOTES:

| REV | DATE | COMMENTS |
|-----|------|----------|
| -   | -    | -        |

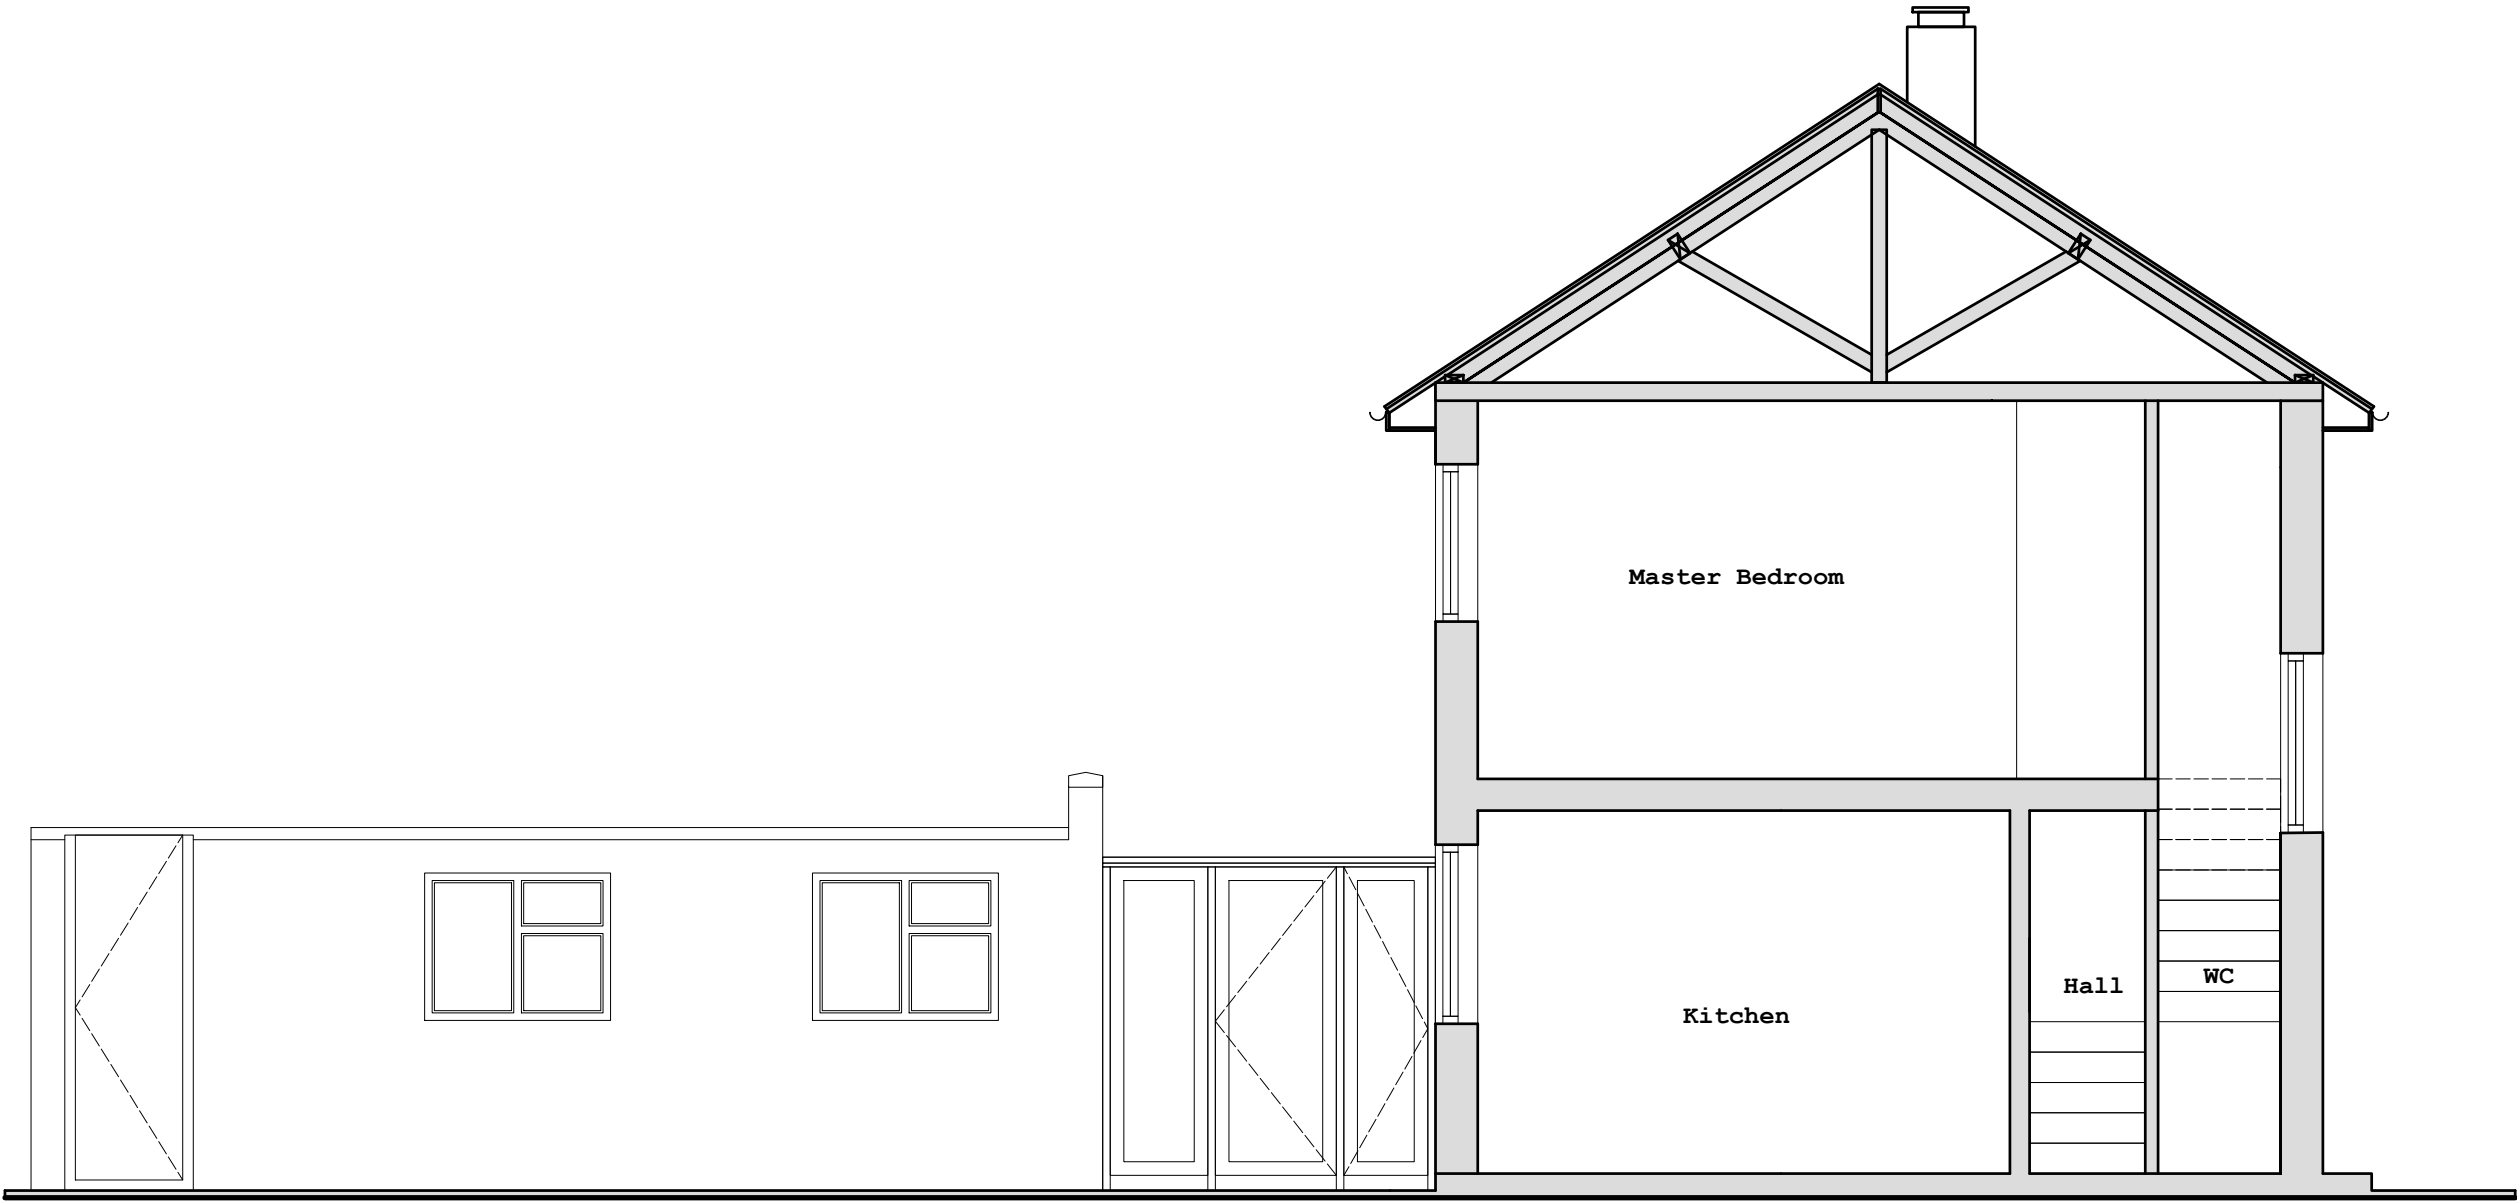

PRELIMINARY

SCOOT  
STUDIO

HERTFORDSHIRE  
UNITED KINGDOM  
TEL: +44 (0) 7970044278  
scootjason@gmail.com  
scootstudio.com

|                |                      |
|----------------|----------------------|
| PROJECT        | 24 Dale Close        |
| DRAWING TITLE  | Existing B-B Section |
| SCALE          | 1 : 50 @ A3          |
| DRAWN BY       | FPS                  |
| CHECKED BY     | J S                  |
| DATE           | May 2021             |
| DRAWING NUMBER | DAL-10-11            |
| REVISION       |                      |

EXISTING - EXISTING SECTION B-B

