


DRAWING TO BE READ IN CONJUNCTION WITH THE SPECIFICATION AND ALL RELEVANT DRAWINGS.

DO NOT SCALE FROM THIS DRAWING.

CONTRACTOR TO CHECK ALL DIMENSIONS ON SITE.

SCOOT STUDIO TO BE ADVISED OF ANY DISCREPANCIES BETWEEN THIS DRAWING AND SITE CONDITIONS IMMEDIATELY.

REV	DATE	COMMENTS
B	23.5.22	Drawings revised following guidance authority.

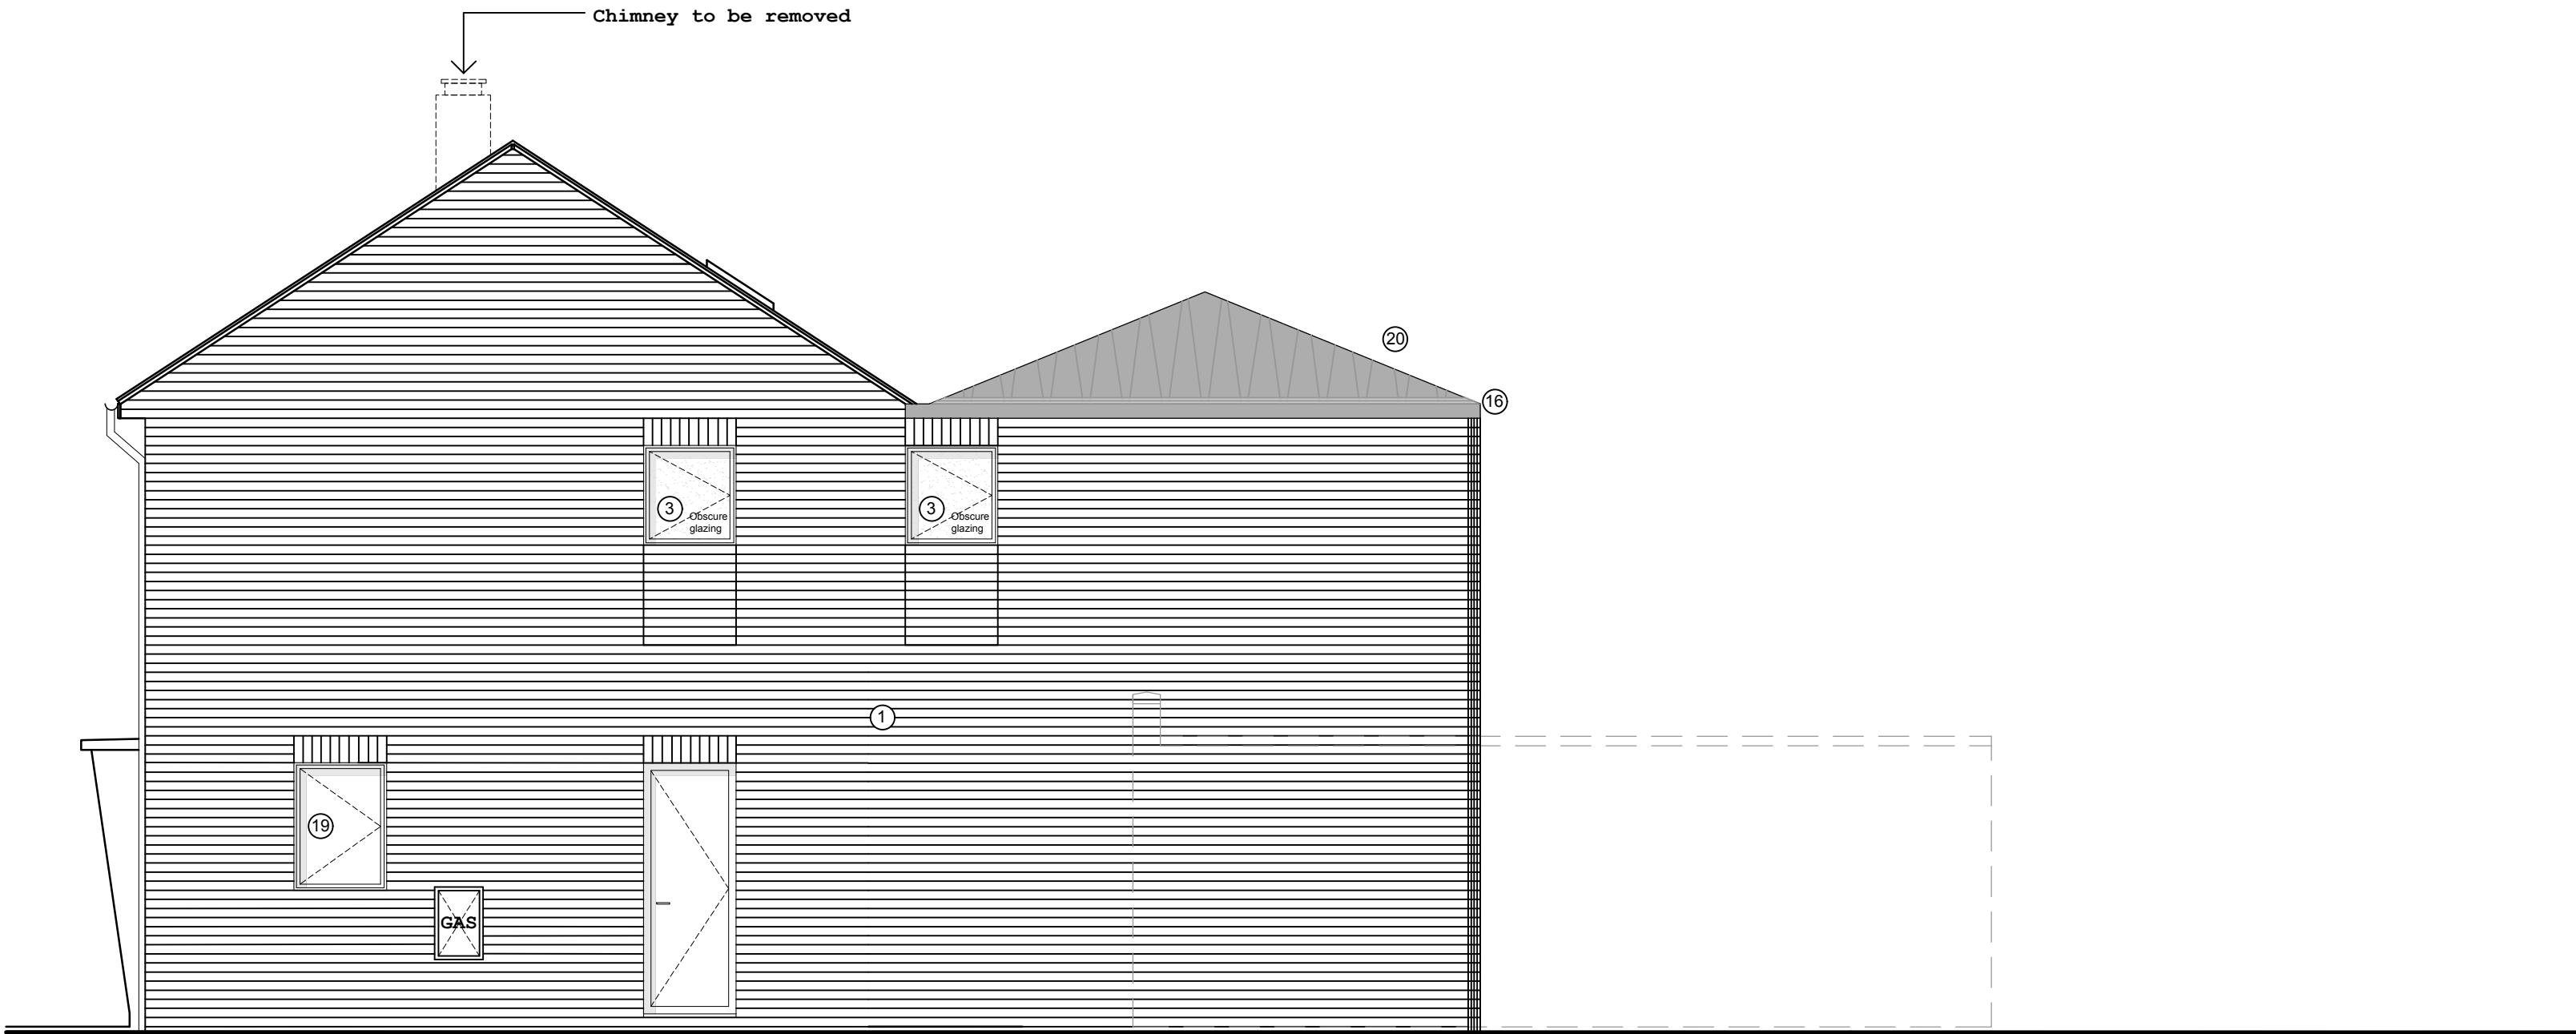

- Key:
1. Brick to match existing
 2. Clay tiles to match existing
 3. Feature aluminium full height double glazed window units
 4. Feature precast concrete window surround to match entrance porch
 5. Skylights
 6. Brick infill to match existing
 7. Sedum Roof
 8. Zinc laid to fall
 9. Hardwood side gate
 10. Zinc coping
 11. Patio slabs to create flush threshold
 12. Feature aluminium and timber bespoke brise-soleil
 13. Hardwood planter and bench
 14. Planter
 15. Pond and waterfall
 16. Hidden Gutter
 17. Stepped Feature Brick Facade Detail
 18. Hardwood Front Door
 19. Aluminium Double Glazed White Window Units
 20. Zinc Roof.

PLANNING

SCOOT STUDIO

HERTFORDSHIRE
UNITED KINGDOM
TEL: +44 (0) 7970044278
scootjason@gmail.com
scootstudio.com

PROJECT	24 Dale Close
DRAWING TITLE	Proposed Side Elevation
SCALE	1:50 @ A2
DRAWN BY	AM/TR
CHECKED BY	JS
DATE	May 2022
DRAWING NUMBER	DAL-12-02
REVISION	B

PROPOSED - Side Elevation

