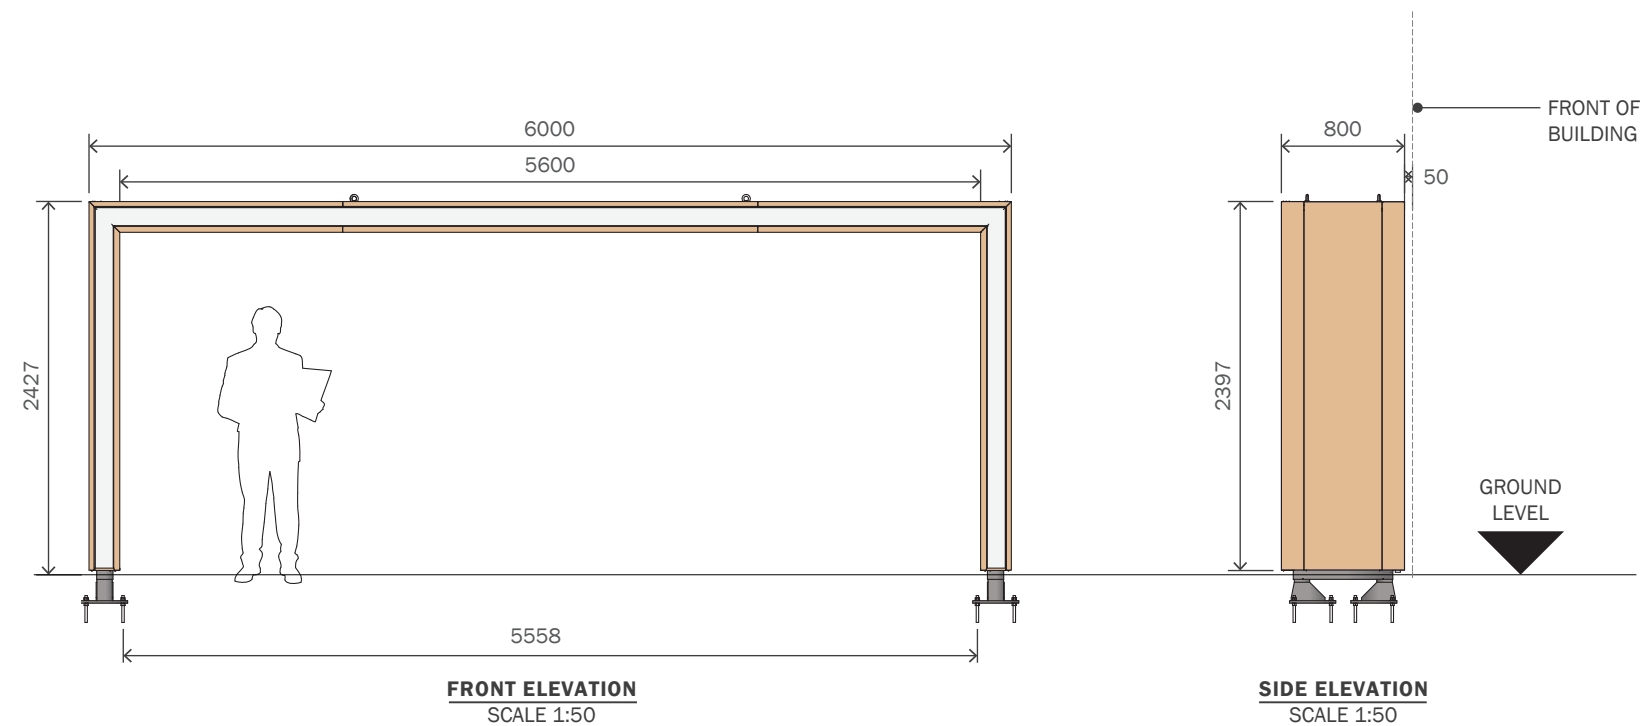


**GENERAL SPECIFICATION**

1 off 6m Entrance Portal

CONSTRUCTION

3mm folded ACM panels with woodtex LWO finish fixed to mild steel frame work from 100mm x 100mm x 5mm verticals posts with 50mm x 50mm x 3mm horizontal brackets and 15mm base plate painted BLACK RAL 9005, 60% GLOSS. ASGUK 189 extruded aluminium section with Opal 069 acrylic diffuser installed to create Light Line.

ILLUMINATION

Oshino Mini Orbis White 6500K

INSTALLATION

Pylon sign is to be fixed via M16 FISHER anchor, levelling nut and washers. Grade C35 concrete base. Concrete allowed to cure for 7 days prior to installation of totem. Power cable to be concealed within an armoured sheath cast into the concrete base. 5 amp power supply required.

For details please see GA-VOL-EX-EP3-1-B construction drawing.

SIZE


O/A size: 6000mm x 2427mm x 800mm.

O/A weight of sign inc. 10% FOS: **TBC**kg.

PLEASE NOTE:

When breaking ground deeper than 200mm CAT scanning is required as the minimum assessment of whether it is safe to proceed.

Item purley for Planning Consent only.

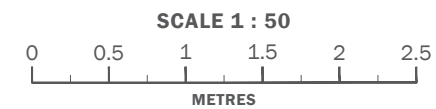

CLIENT :
VOLVO

PROJECT :
EXTERNAL SIGNAGE

SITE REFERENCE :
ENDEAVOUR AUTOMOTIVE LETCHWORTH

PRODUCT TYPE/DOCUMENT TITLE :
SITE SCHEDULE

PAGE TITLE :
SIGN L - 6m ENTRANCE PORTAL

DRAWING NO :
SS-VOL-V31427-1.15

PAGE :
15/19

DESIGN STATUS :
NOT FOR CONSTRUCTION

BY: KG **SCALE @ A3 :** AS SHOWN **REV :** B **DATE :** 10.12.25