


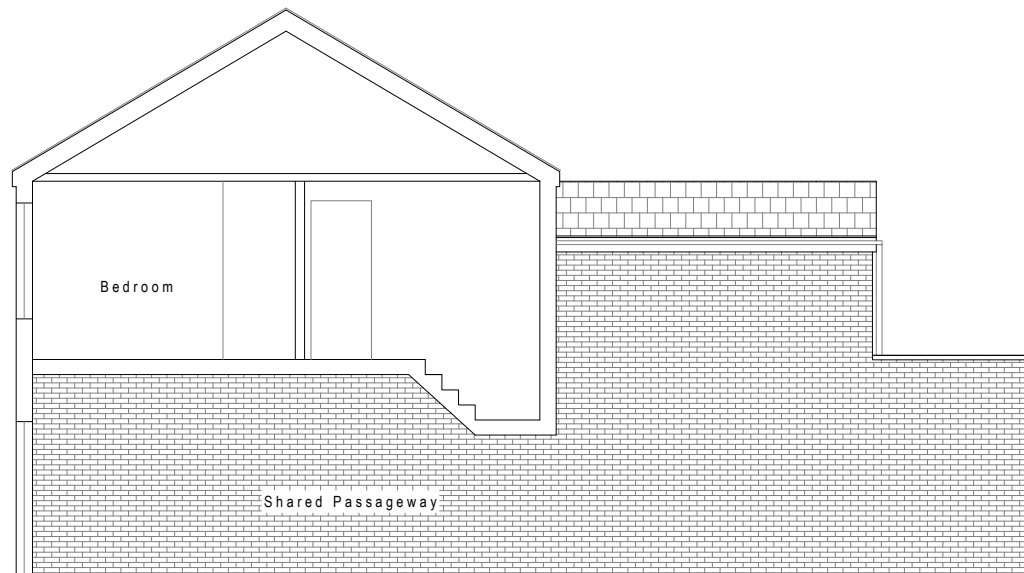

Brickwork to match
the existing house

Charlotte Fausset Architect MFA ARB RIBA 30 Shillington Rd Pirton Hitchin Herts SG5 3QL Tel : 07815570717 charlottefausset@yahoo.com	client Lorna Watson	address 25 Radcliffe Rd Hitchin SG5 1QH	title Proposed Side Elevation	dwg no & revision RAD-10-027 Rev : 1 Date : 17.12.25	scale 01m2m Scale 1 : 100 @ A4	
---	---	---	---	--	---	--