


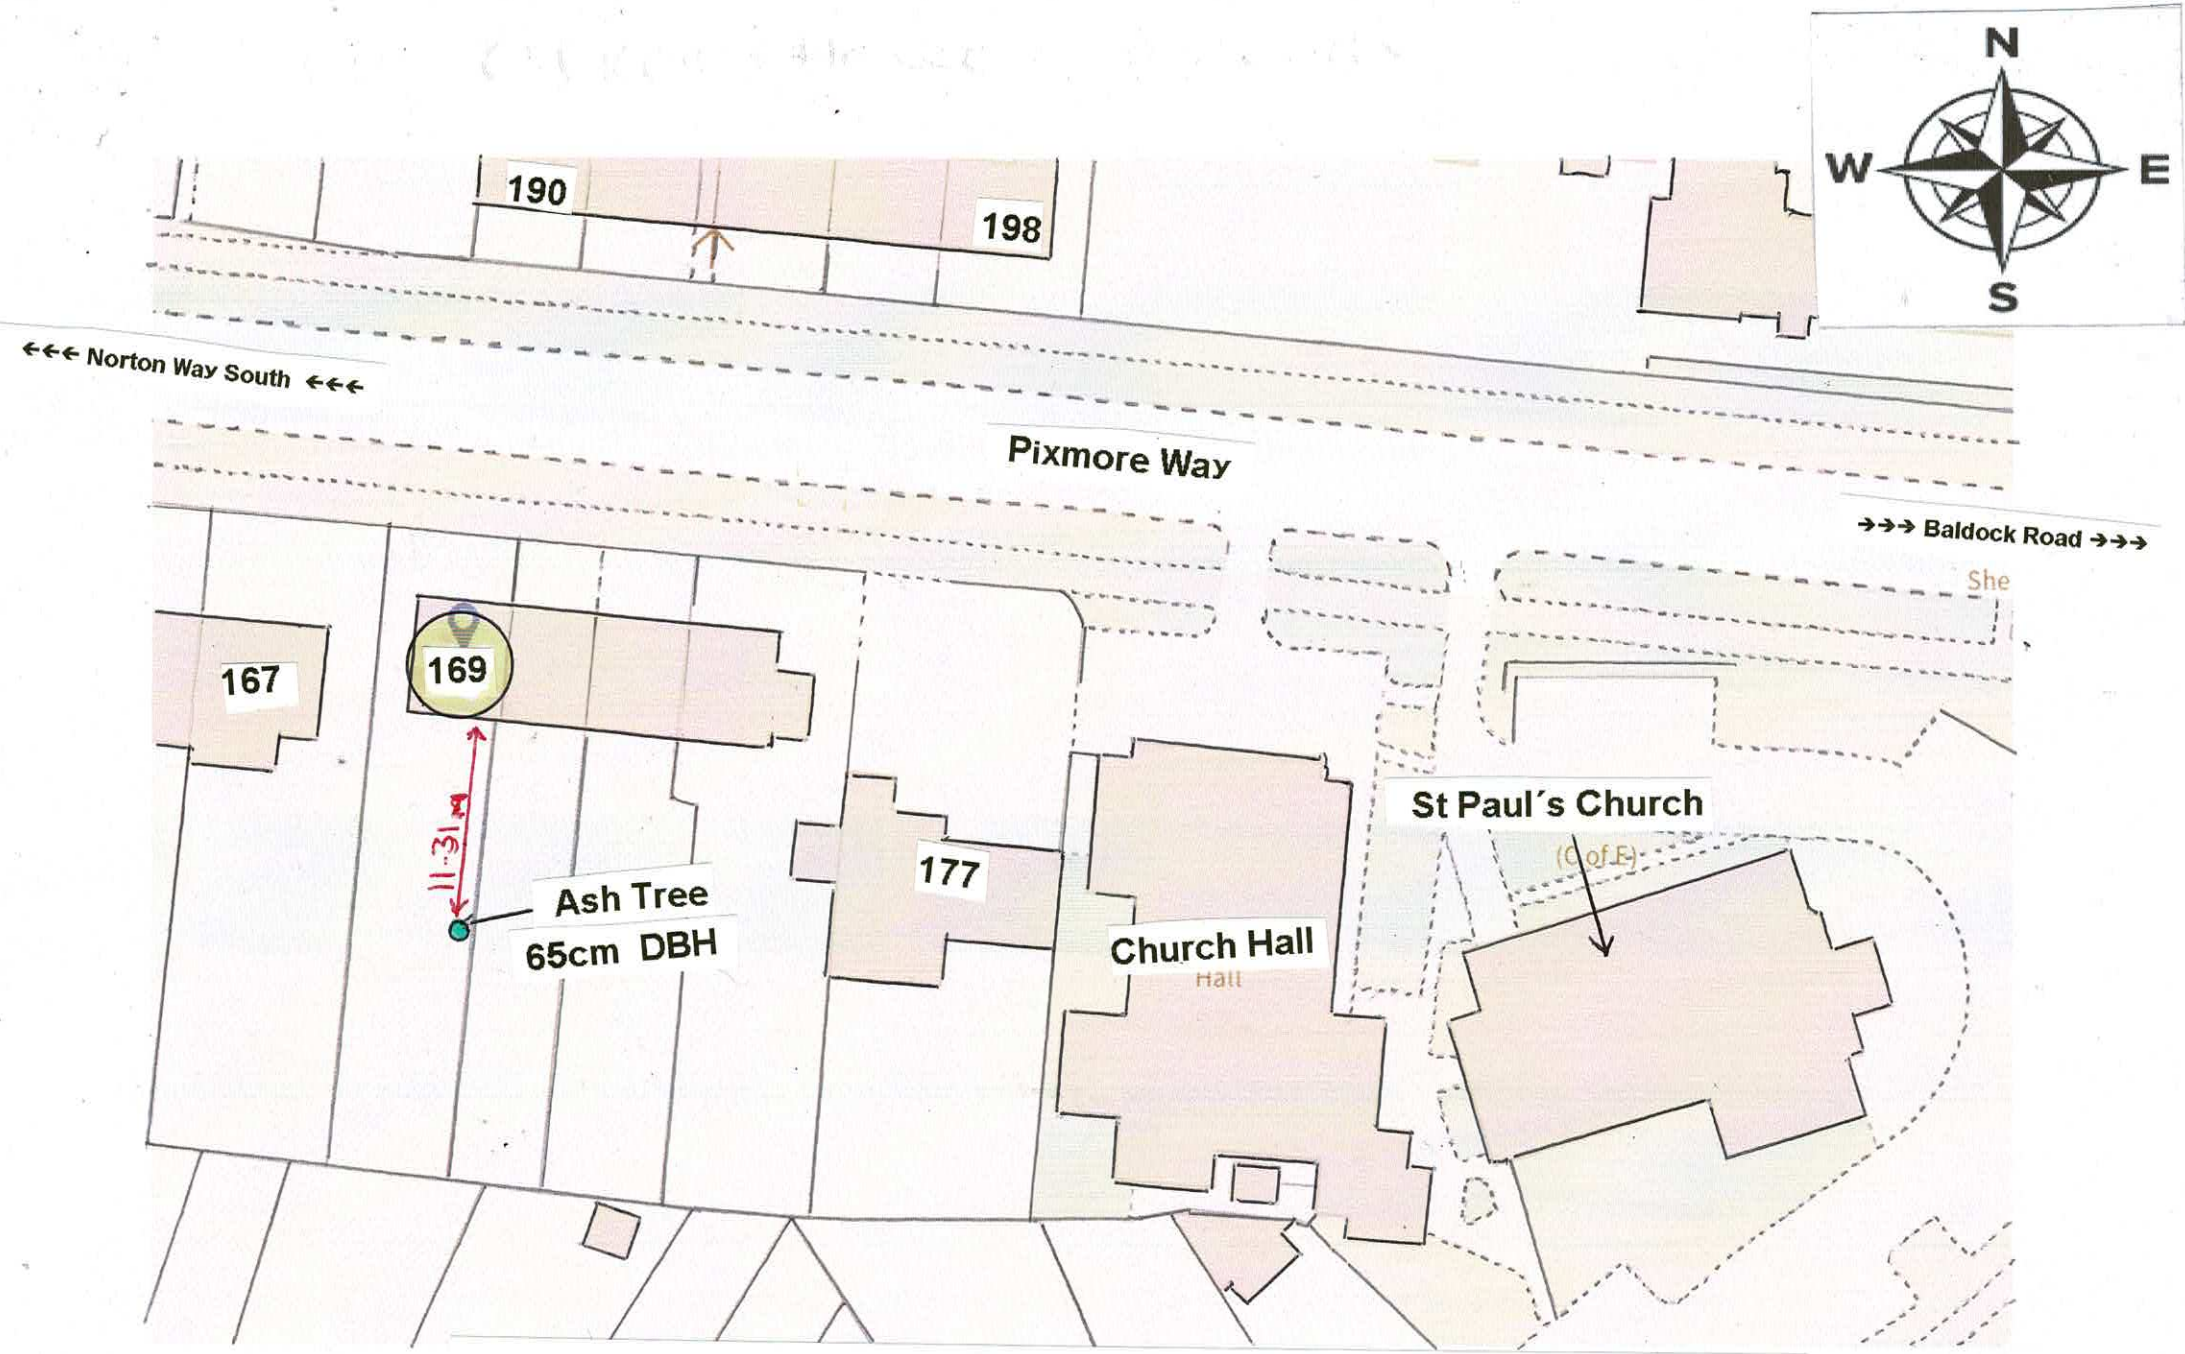

Tree planning for 169, Pixmore Way, Letchworth SG6 1QT