




Elevation & Site Section (Existing)



Elevation & Site Section (Proposed)

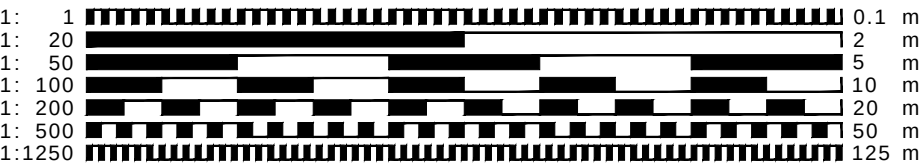

- CLIENT MUST SEEK SEPARATE SPECIALIST ADVICE ON PARTY WALL MATTERS IN SUFFICIENT TIME TO SERVE ALL NOTICES IF REQUIRED
- ALL STRUCTURAL ELEMENTS ARE INDICATIVE ONLY AND SUBJECT TO FULL STRUCTURAL DESIGN BY STRUCTURAL ENGINEER - ALL DESIGN IS SUBJECT TO STRUCTURAL DESIGN TO BE PROVIDED BY OTHERS
- THIS DRAWING IS FOR PLANNING APPROVAL ONLY AND SUBJECT TO ALL OTHER RELEVANT STATUTORY APPROVALS



for approval

This drawing is protected under © copy right



CONTRACT
Proposed Courtyard, Rye End Farm,
Codicote,
Hitchin, Hertfordshire, SG4 8SU

DRAWING TITLE
Elevations & Site Sections

SCALE 1:100@A3 DRAWING NUMBER REVISION

DATE Sept 2024 PO3

DRAWN JEI

JOB NUMBER RSD-24-13 CHECKED BY

redshed design telephone: 01462 817075, 07884008970
45 Hoo Road fax: 01462 807175
Meppershall e-mail: james/karen@redsheddesign.co.uk
Bedfordshire www.redsheddesign.co.uk
sg17 5lp