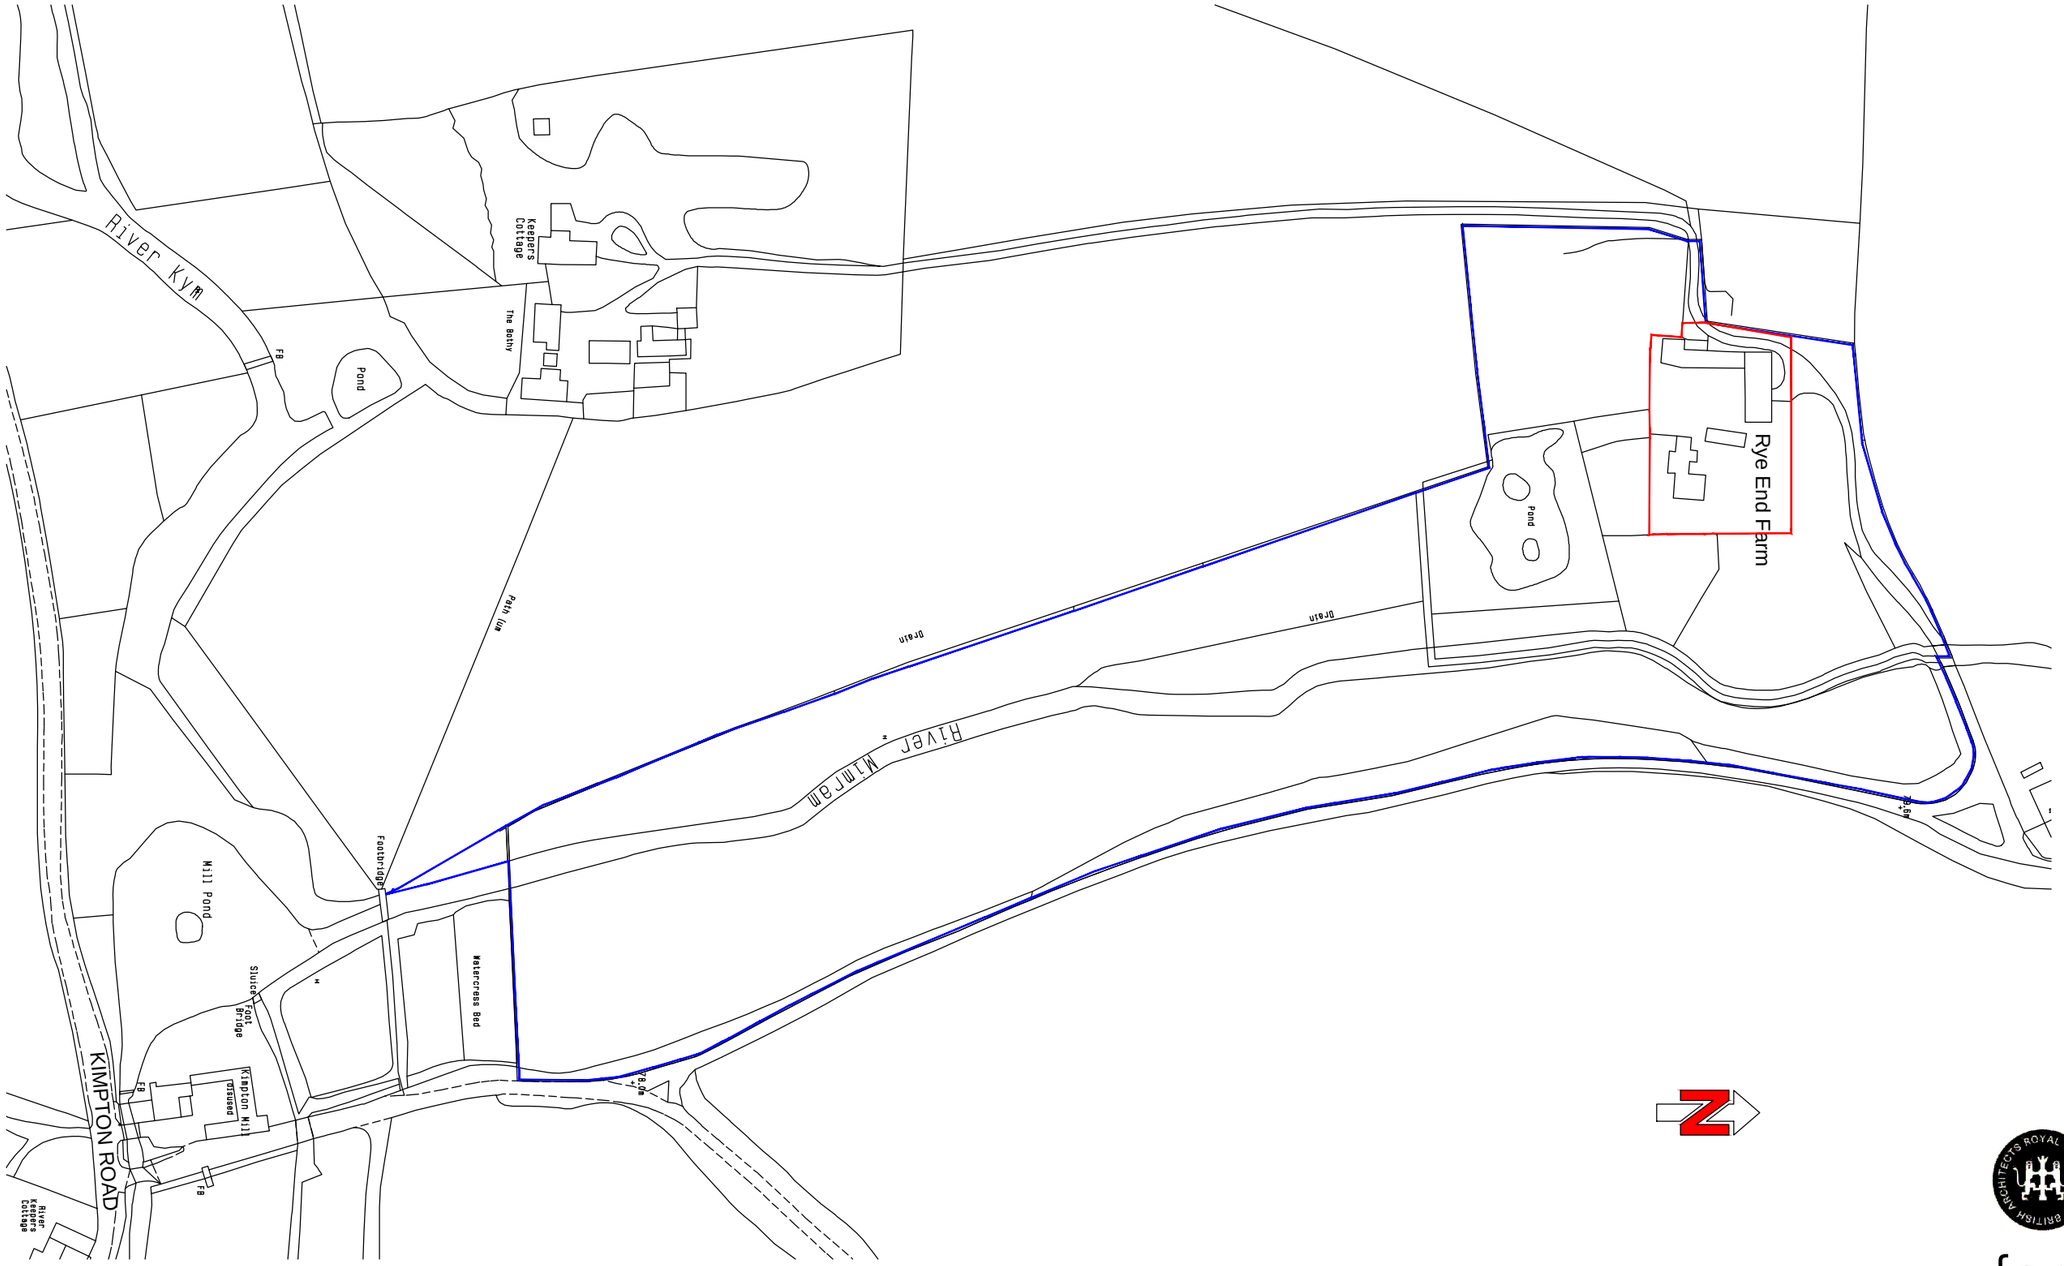



## Site Location Plan 1:2000

| | | |
|---|---|---|
| 1: 1 | | 0.1 m |
| 1: 20 | | 2 m |
| 1: 50 | | 5 m |
| 1: 100 | | 10 m |
| 1: 200 | | 20 m |
| 1: 500 | | 50 m |
| 1:1250 | | 125 m |

- CLIENT MUST SEEK SEPARATE SPECIALIST ADVICE ON PARTY WALL MATTERS IN SUFFICIENT TIME TO SERVE ALL NOTICES IF REQUIRED
- ALL STRUCTURAL ELEMENTS ARE INDICATIVE ONLY AND SUBJECT TO FULL STRUCTURAL DESIGN BY STRUCTURAL ENGINEER - ALL DESIGN IS SUBJECT TO STRUCTURAL DESIGN TO BE PROVIDED BY OTHERS
- THIS DRAWING IS FOR PLANNING APPROVAL ONLY AND SUBJECT TO ALL OTHER RELEVANT STATUTORY APPROVALS

This drawing is protected under © copy right

for approval

CONTRACT
Proposed Courtyard, Rye End Farm,
Codicote,
Hitchin, Hertfordshire, SG4 8SU

DRAWING TITLE
Site Location Plan

SCALE 1:2000@A3 DRAWING NUMBER REVISION

DATE Sept 2024 PO1

DRAWN JEI

JOB NUMBER RSD-24-13 CHECKED BY

redshed design
45 Hoo Road
Meppershall
Bedfordshire
sg17 5lp
telephone: 01462 817075,07884008970
fax: 01462 807175
e-mail: james/karen@redsheddesign.co.uk
www.redsheddesign.co.uk