
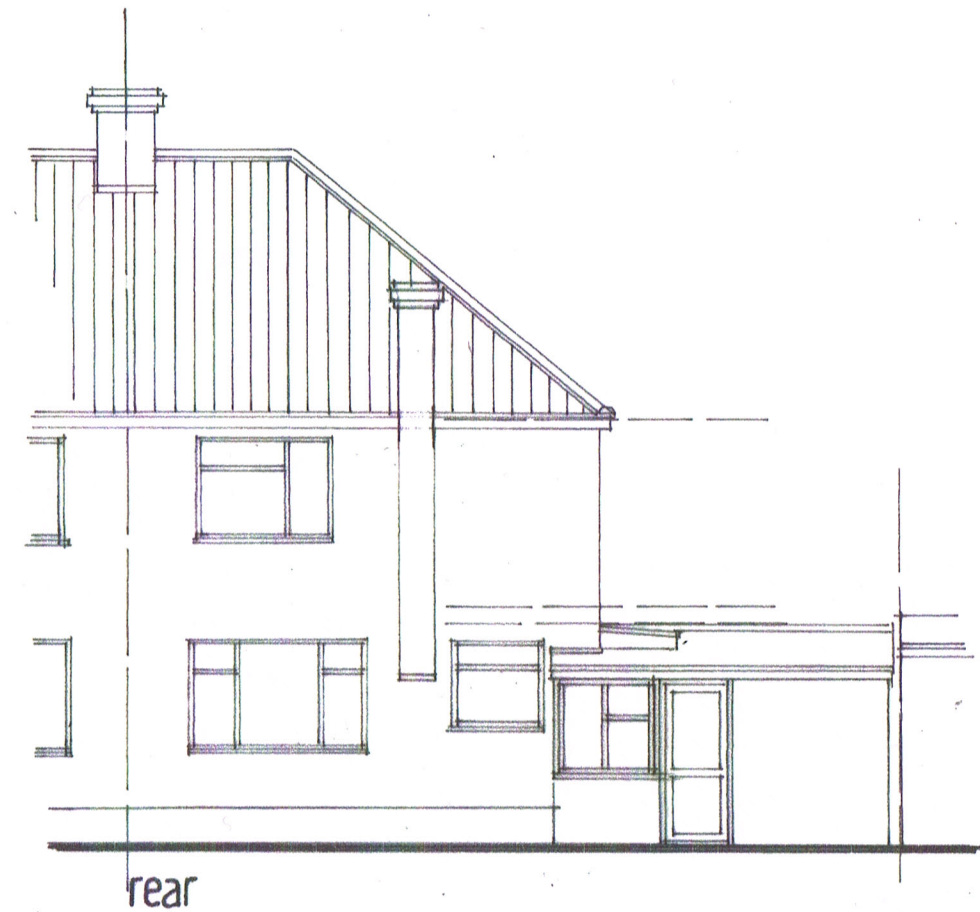
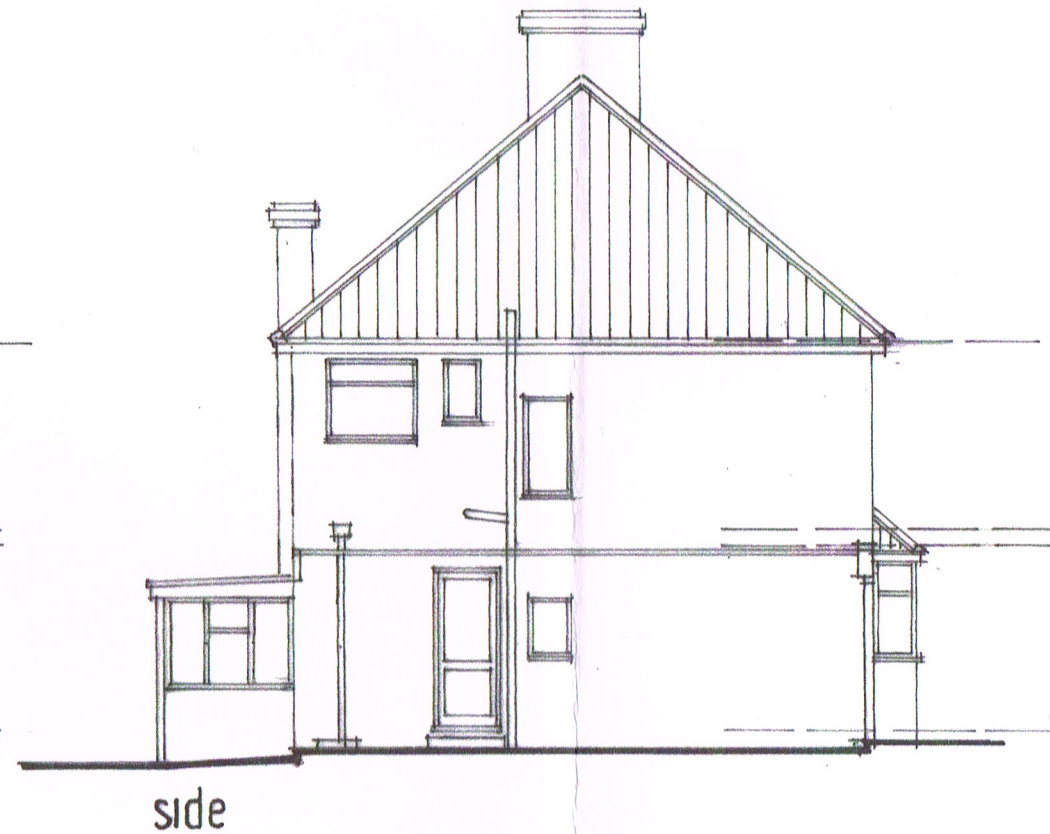


156 OLD HALE WAY - HITCHIN - HERTS - Existing elevations

scale 1:50

date DEC. 2022

drawing no. HM-22631-02 (A3 sheet size)

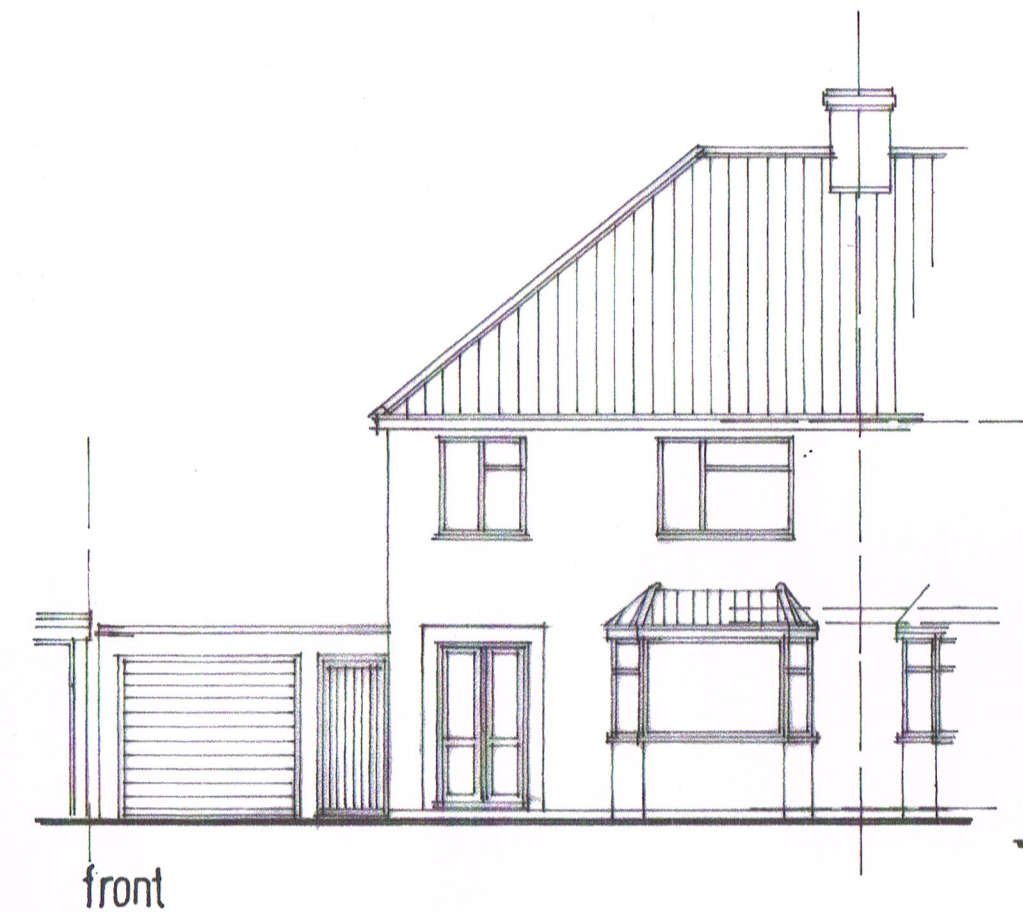

0 1 2 3 4 5 6 7 8 9 10
METRES