


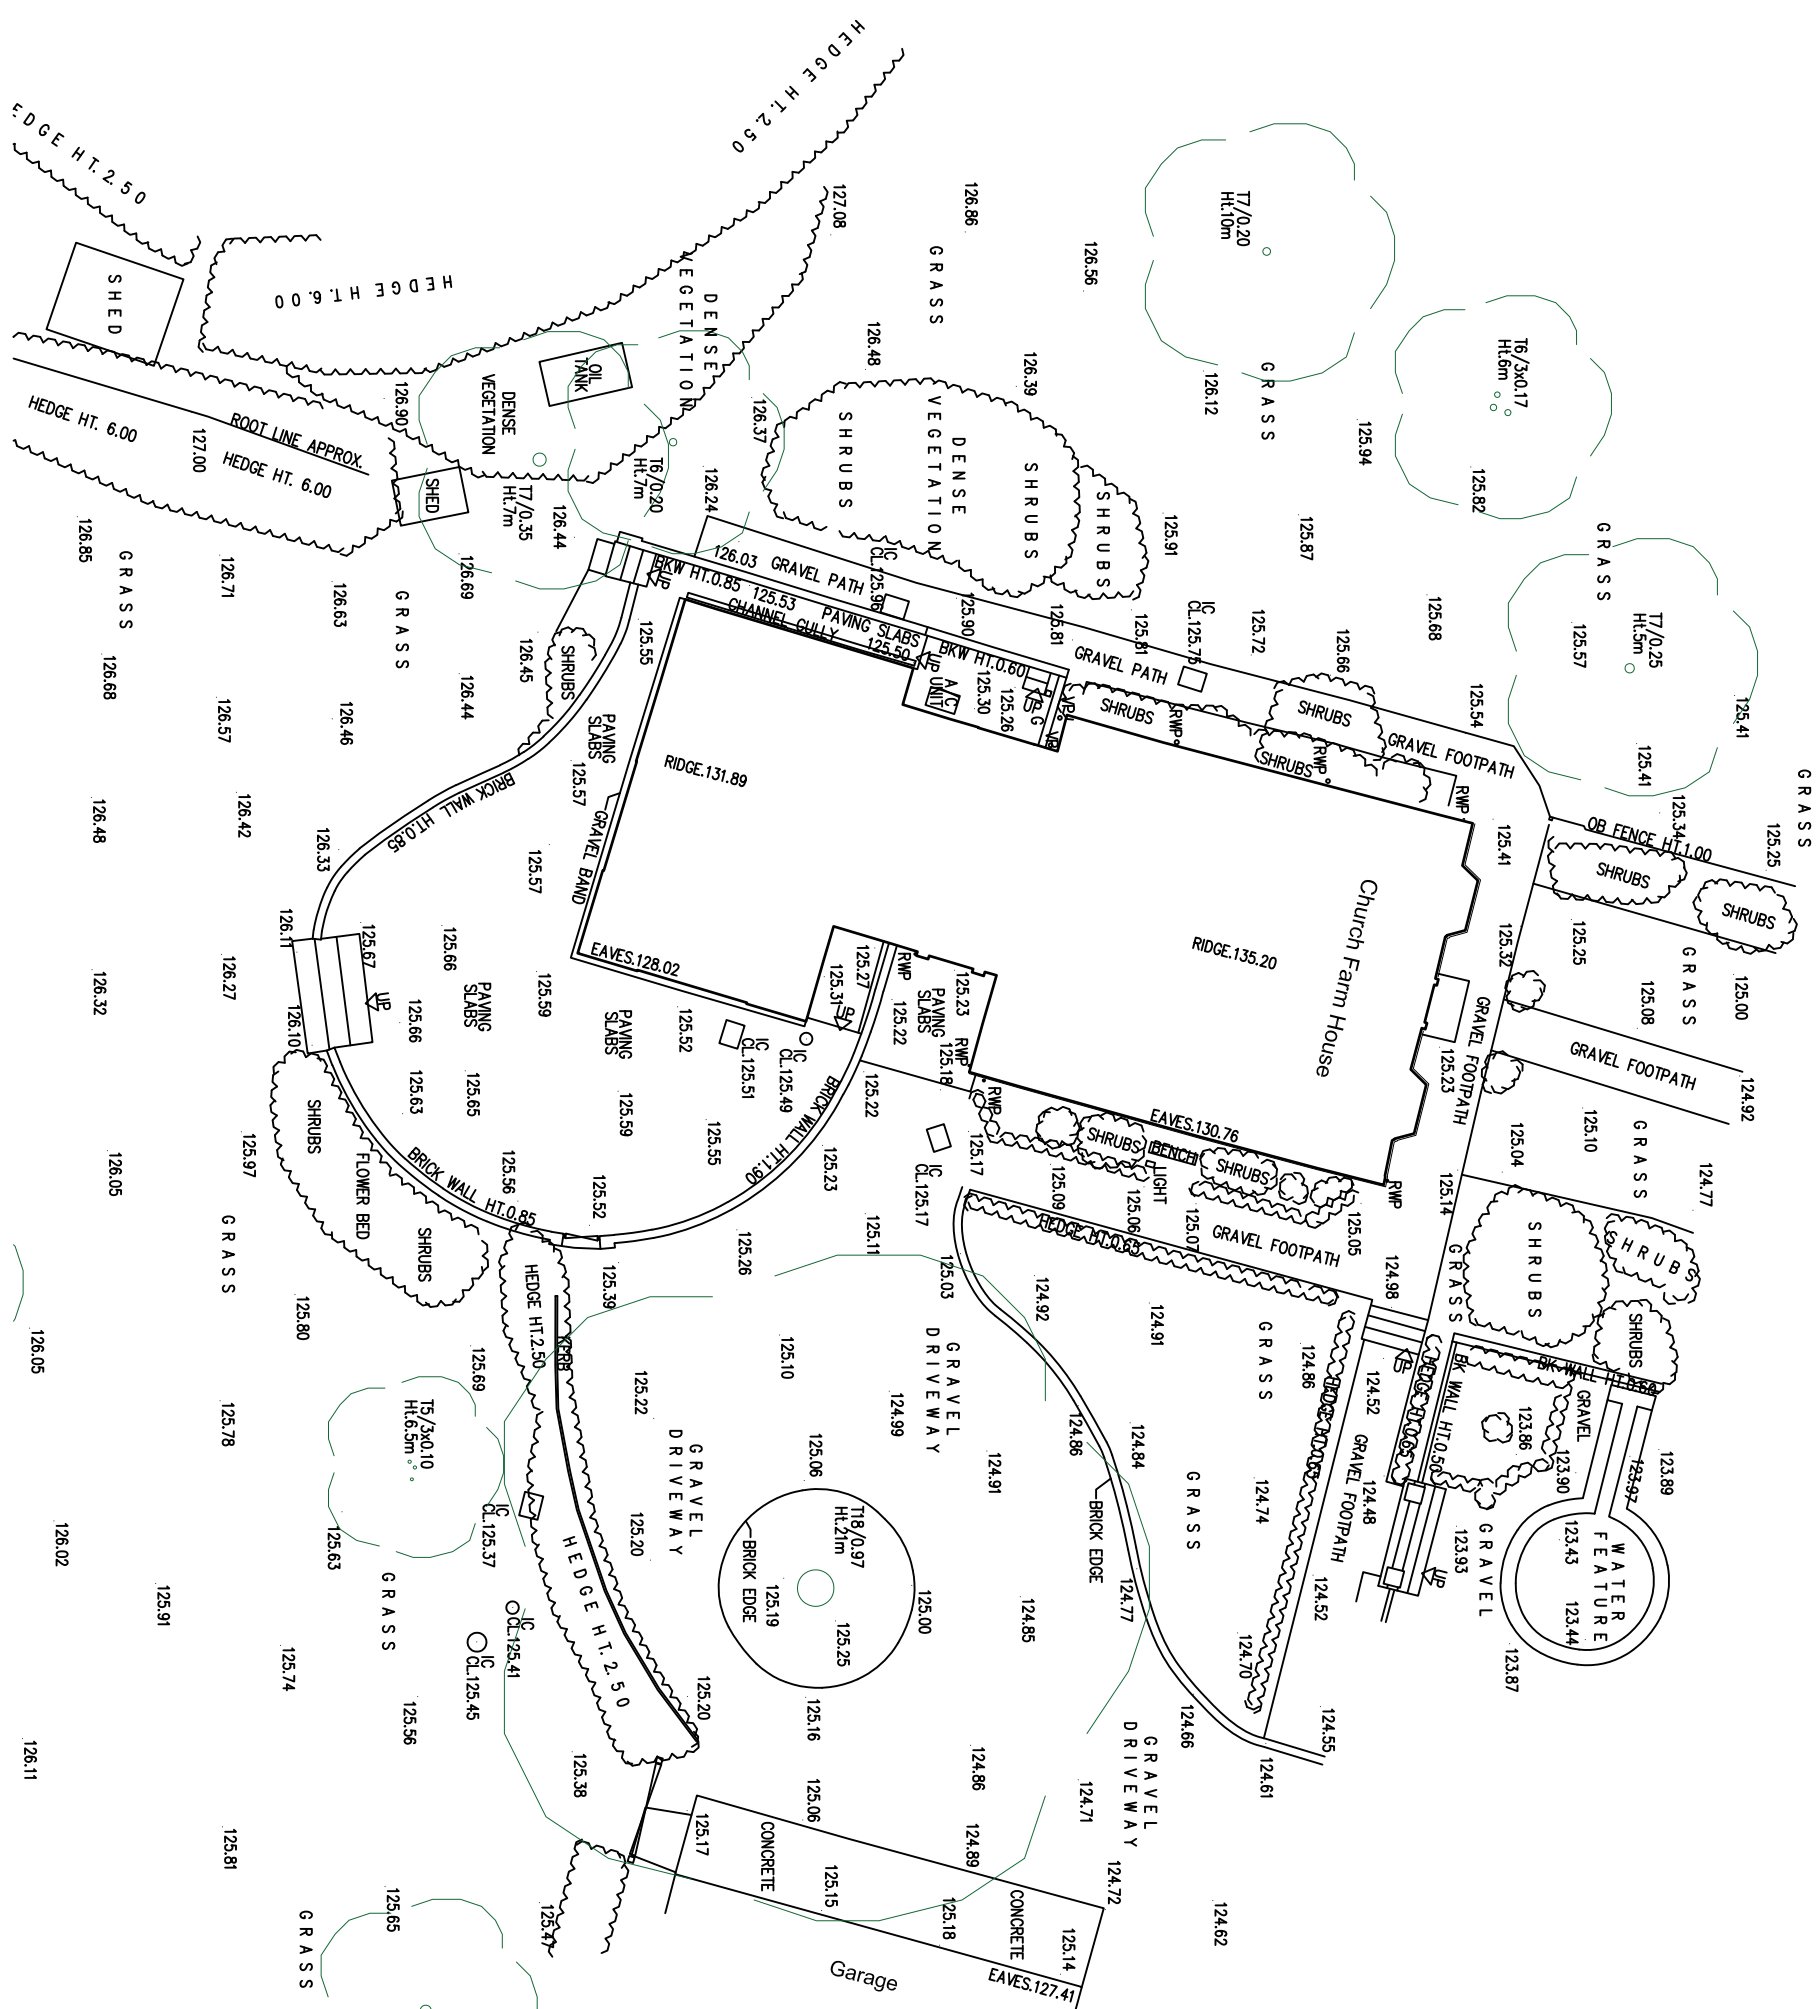

NOTES

1. THESE ARE PLANNING DRAWING & SHOULD ONLY BE USED FOR THAT PURPOSE
2. THESE ARE NOT CONSTRUCTION DRAWINGS

REV	BRIEF DETAILS	DATE

**BLOCK PLAN
DRAWING AS EXISTING**

CHURCH FARM HOUSE
ASHANGER LANE
CLOTHALL
BALDOCK
SG7 6RG

© The copyright of this drawing belongs to Kay Pilsbury Thomas



TEL 01799 599208 FAX: 01799 599665
www.kpt.co.uk info@kpt.co.uk
HONEYLANDS.RADWINTER.SAFFRON WALDEN.ESSEX.CB10 2TJ