


Notes

1. Do not scale from this drawing

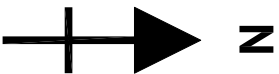

P1 Preliminary/Planning Issue		09.06.2025
Rev	Issue	Date

MobicAD LTD

60 Kingston Road, Luton. Beds. LU2 7SA
Tel: 07941 531 307
Email: dgm2design@gmail.com


PROJECT

231 BEDFORD ROAD,
HITCHIN, HERTS.
SG5 2UQ

TITLE

PROPOSED BLOCK PLAN

SCALE	DATE	DRAWN
As shown @ A1	Jun. 2025	MM
DRAWING NO:	REV:	
2025_231BR_23	P1	

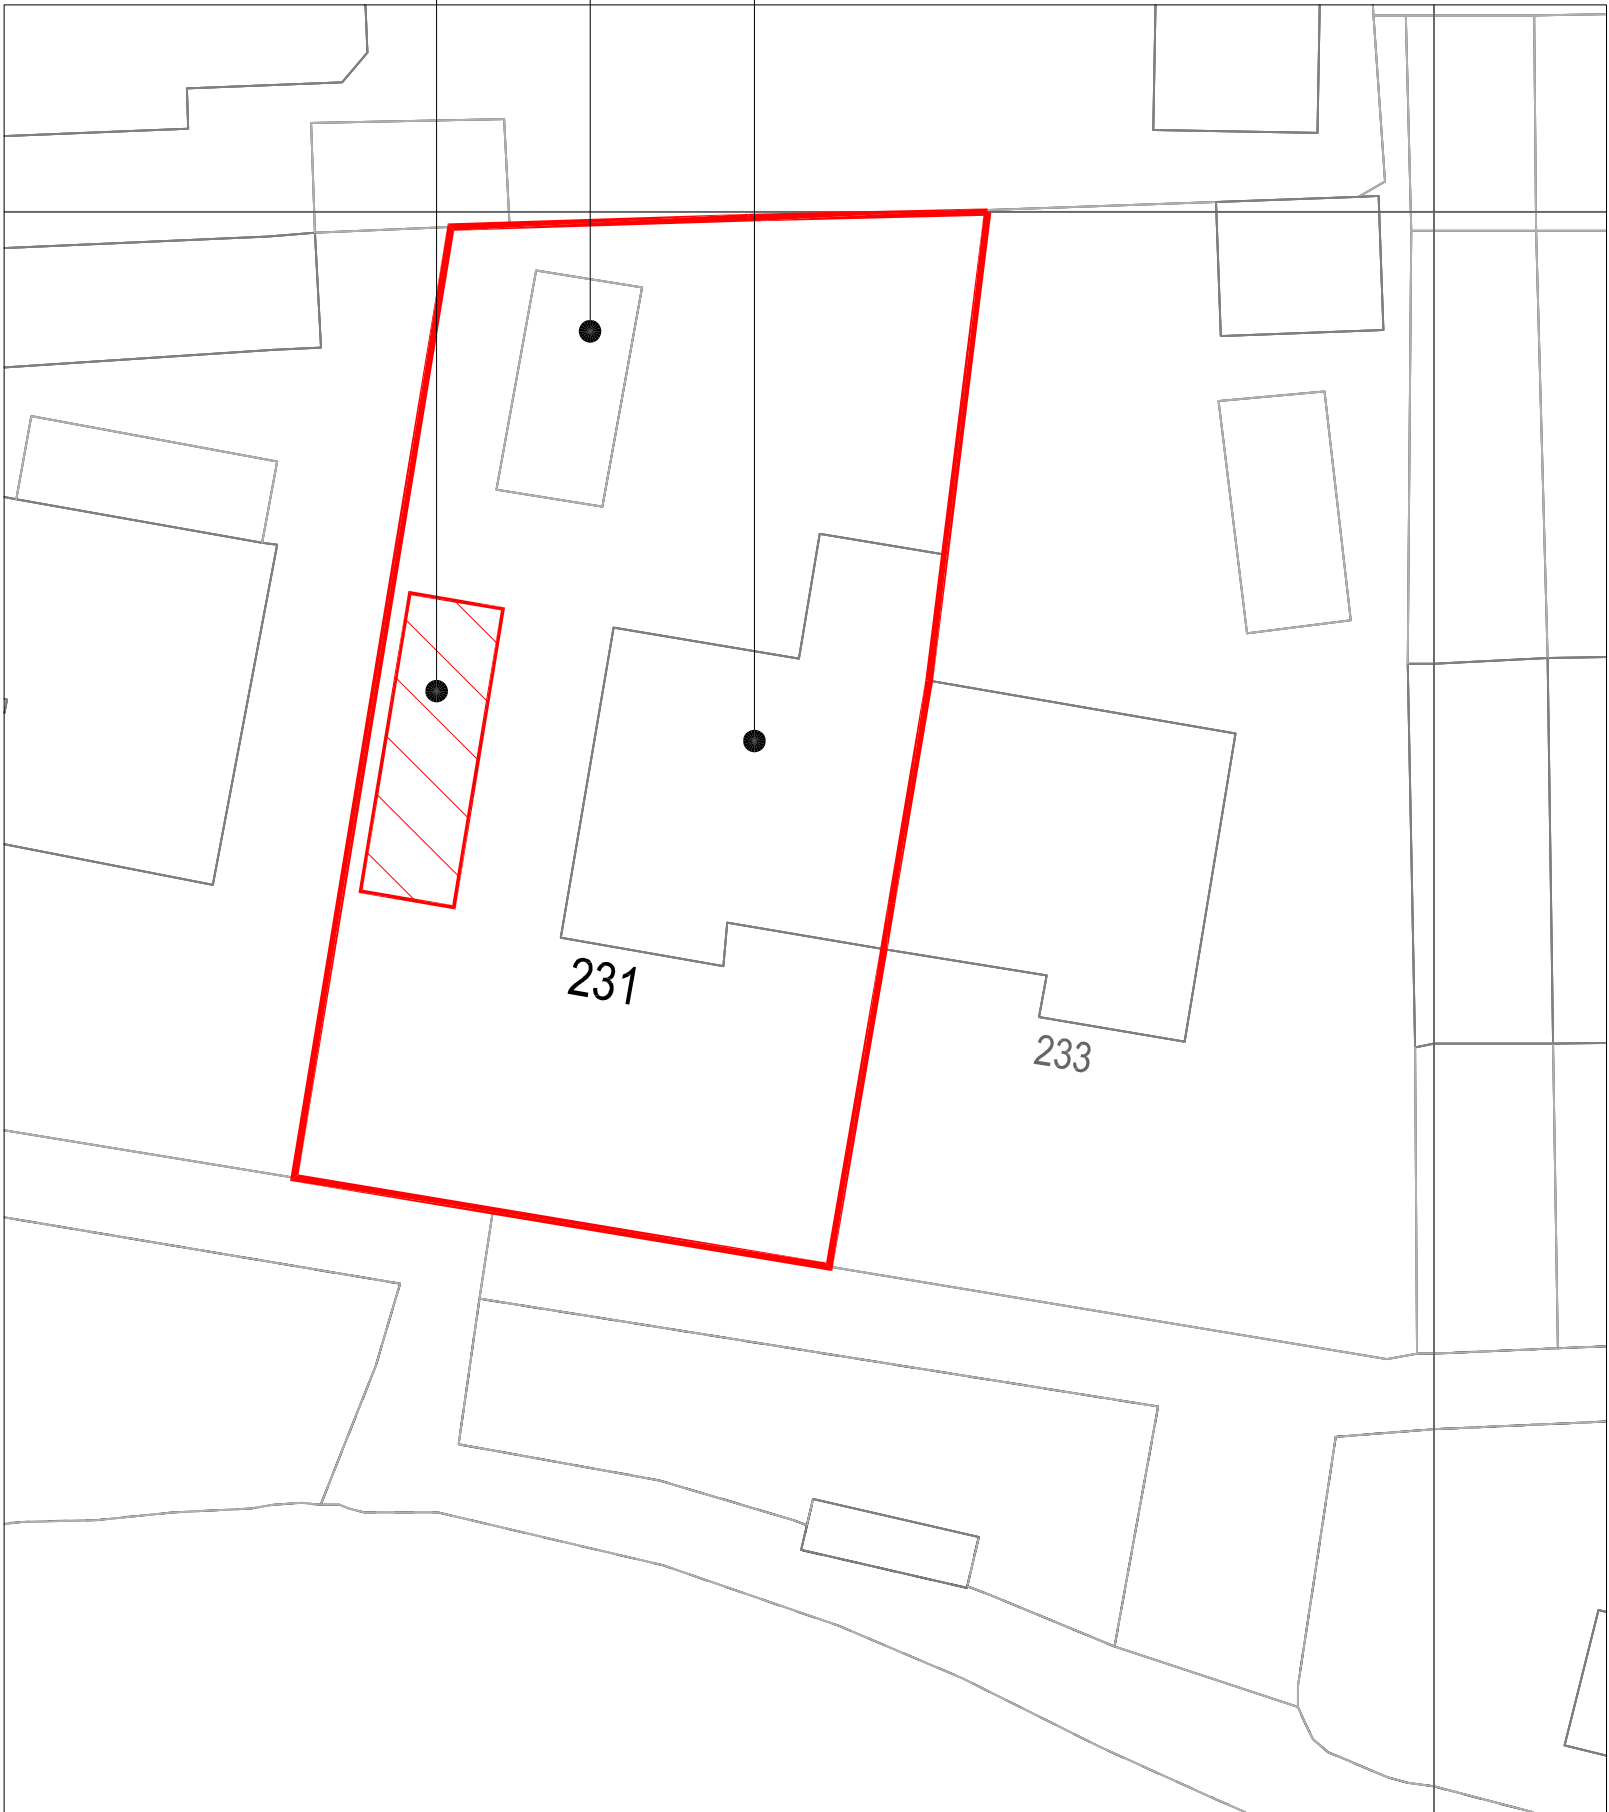

© Crown Copyright and database rights 2025 OS 100047474.

Block Plan

Scale 1:200 @ A3

