


Notes

1. Do not scale from this drawing

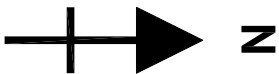

P1 Preliminary/Planning Issue		09.06.2025
Rev	Issue	Date

MobicAD LTD

60 Kingston Road, Luton. Beds. LU2 7SA
Tel: 07941 531 307
Email: dgm2design@gmail.com


PROJECT

231 BEDFORD ROAD,
HITCHIN, HERTS.
SG5 2UQ

TITLE

EXISTING BLOCK PLAN

SCALE	DATE	DRAWN
As shown @ A1	Jun. 2025	NM
DRAWING NO:	REV:	
2025_231BR_22	P1	

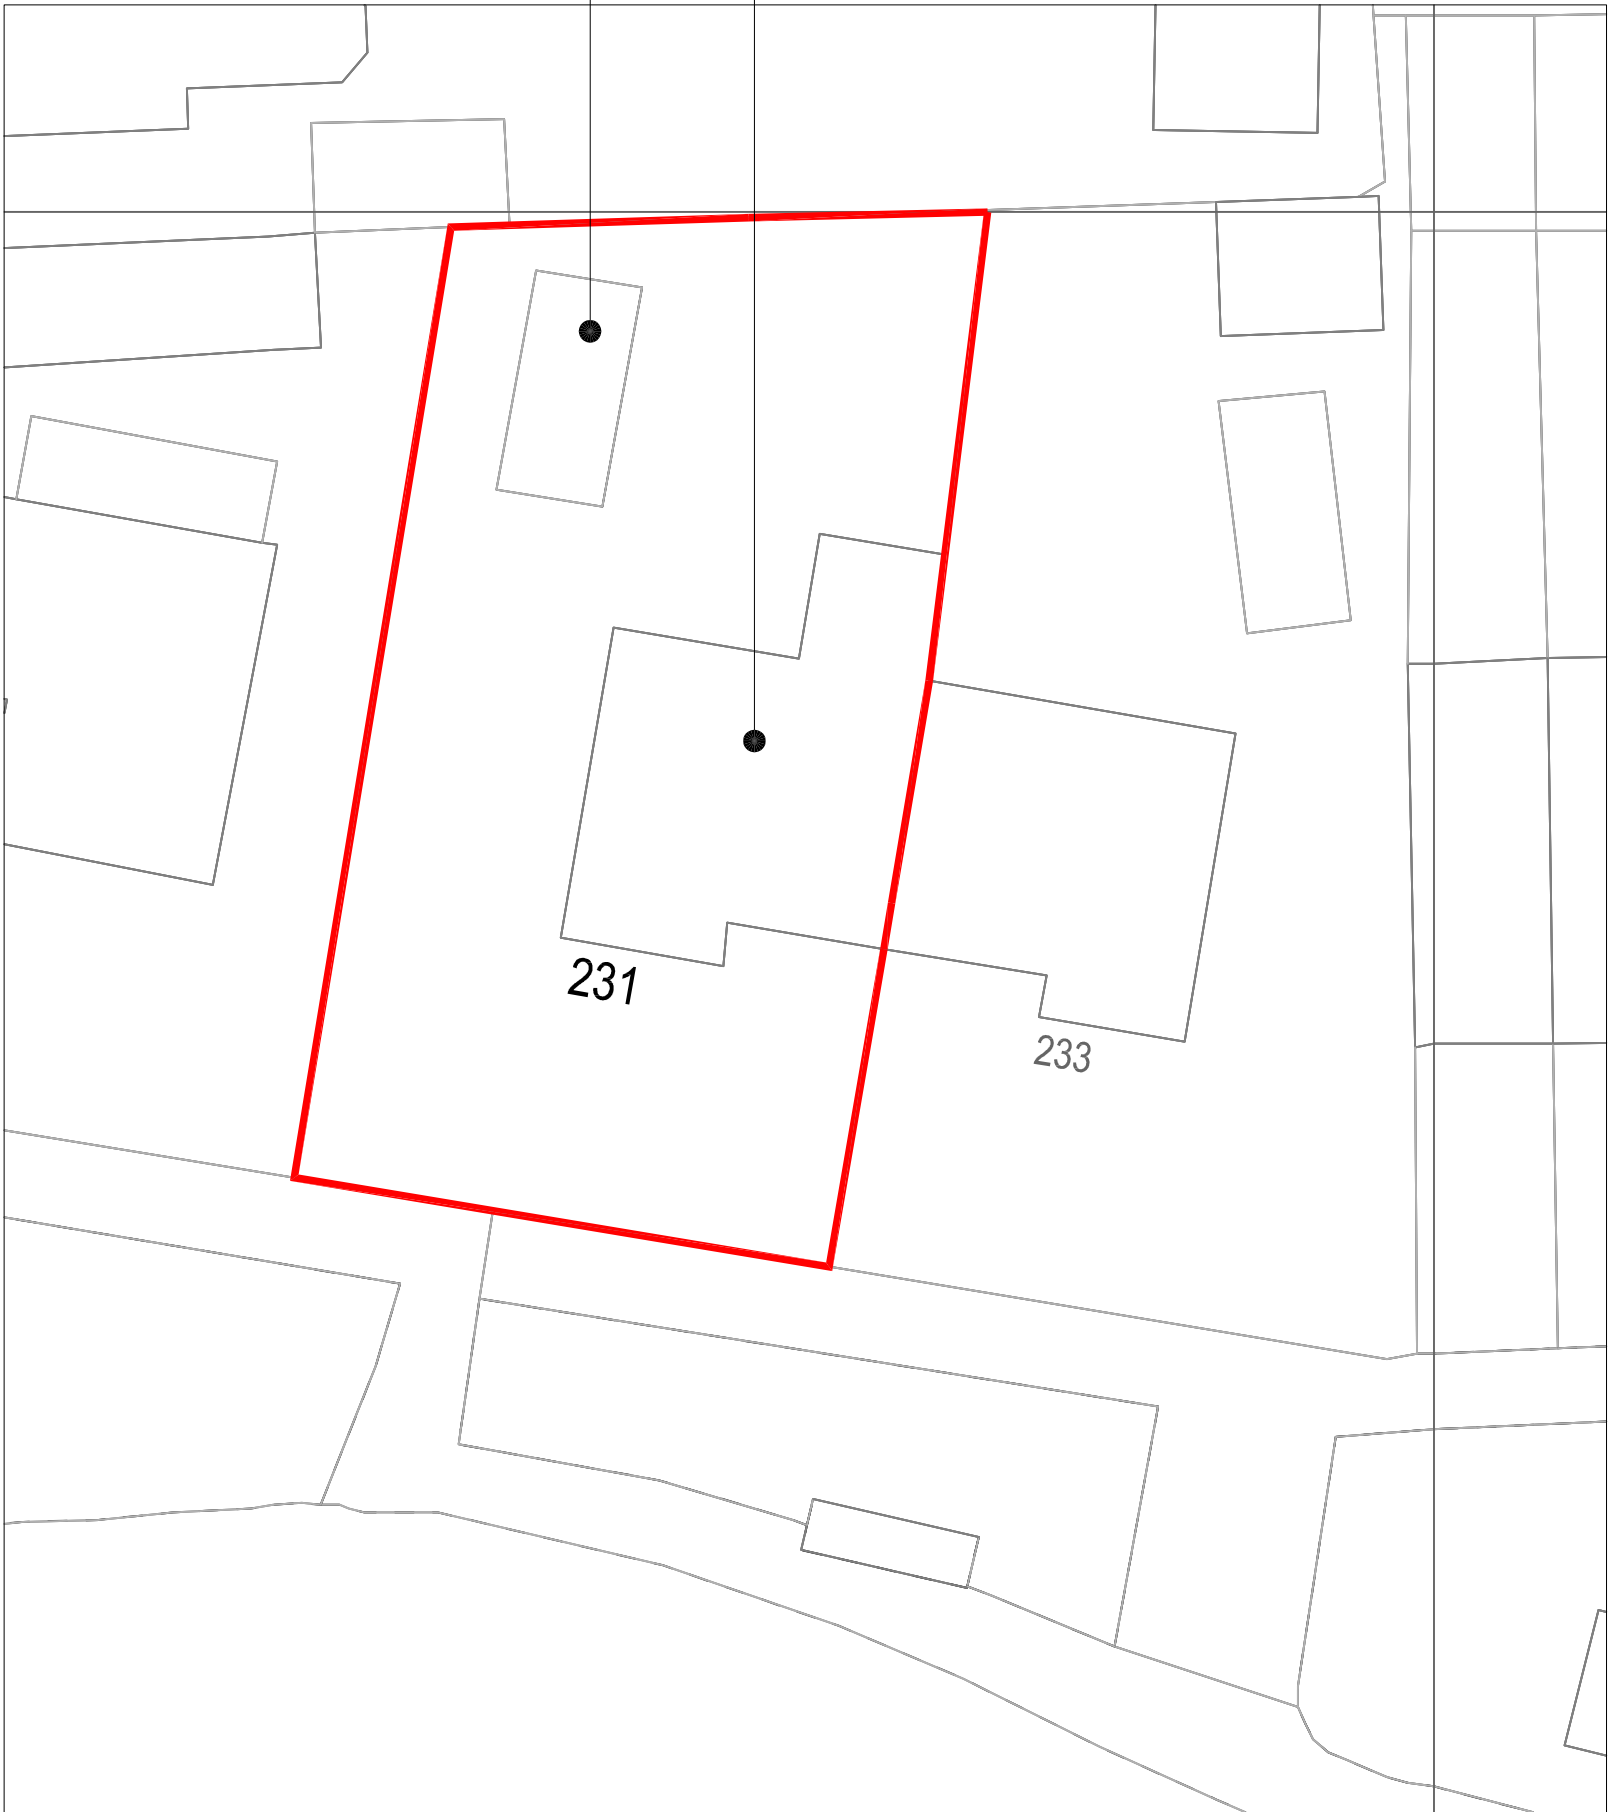

Block Plan
Scale 1:200 @ A3

