



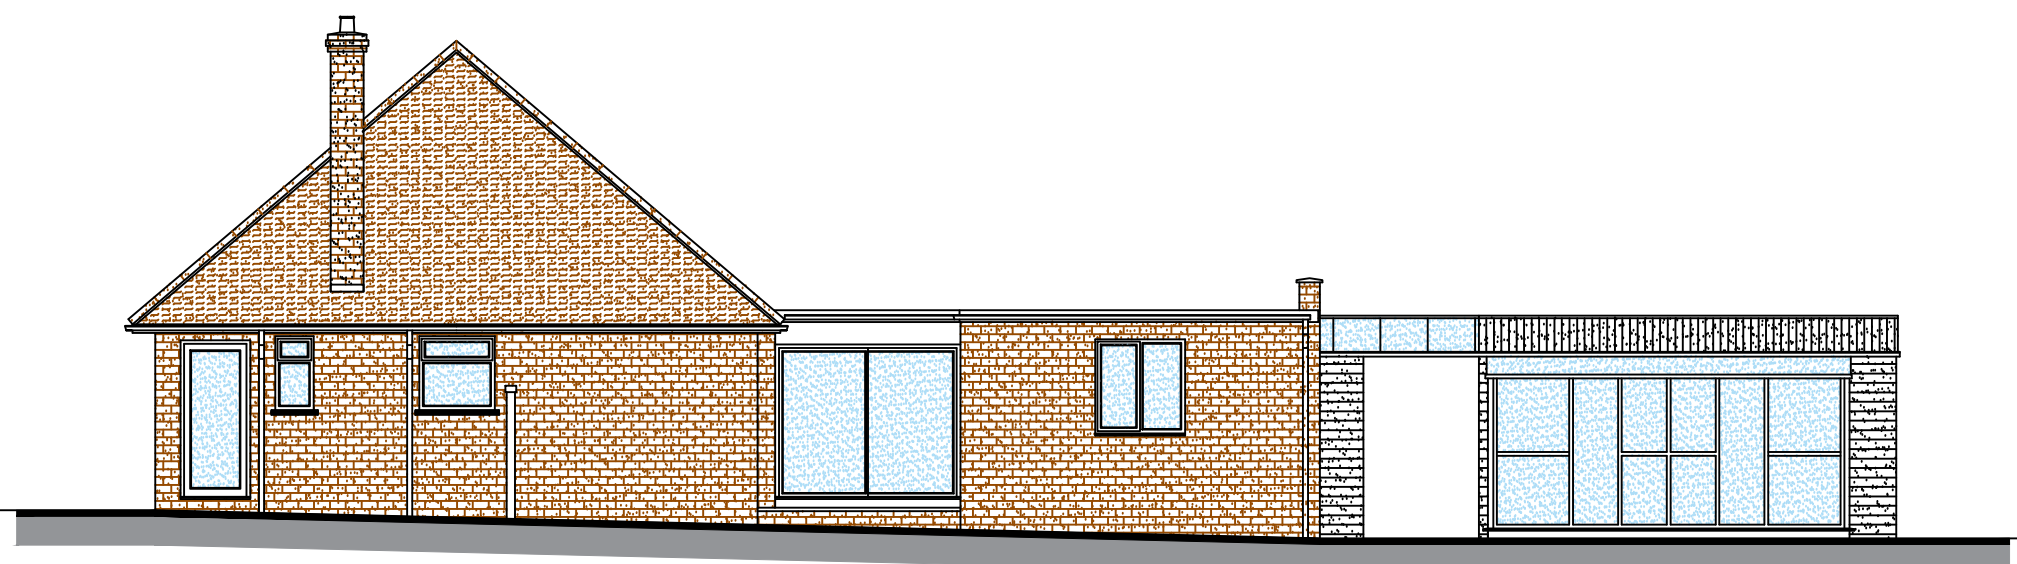


Front

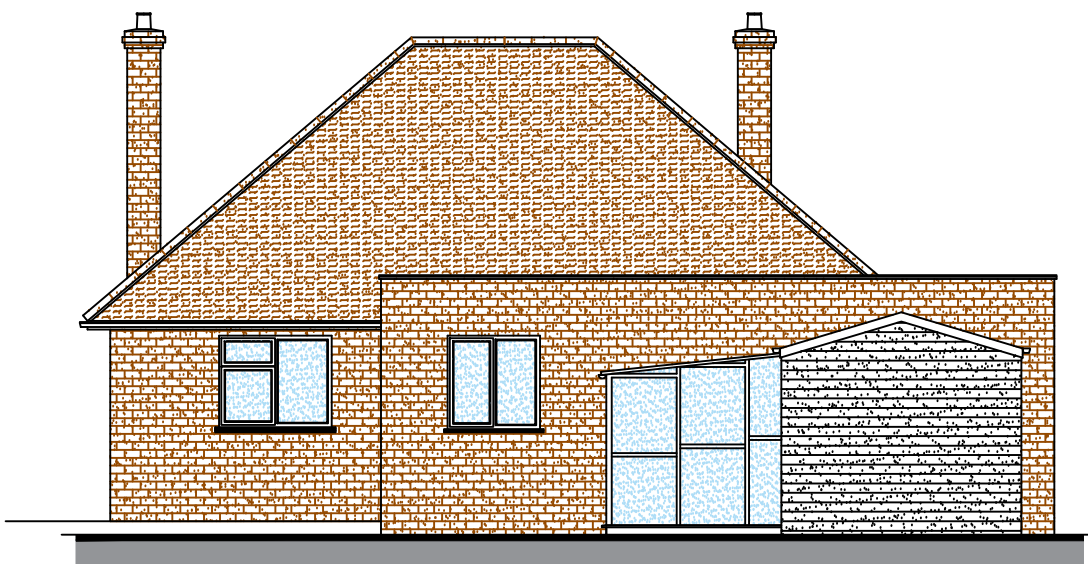


Side




Rear

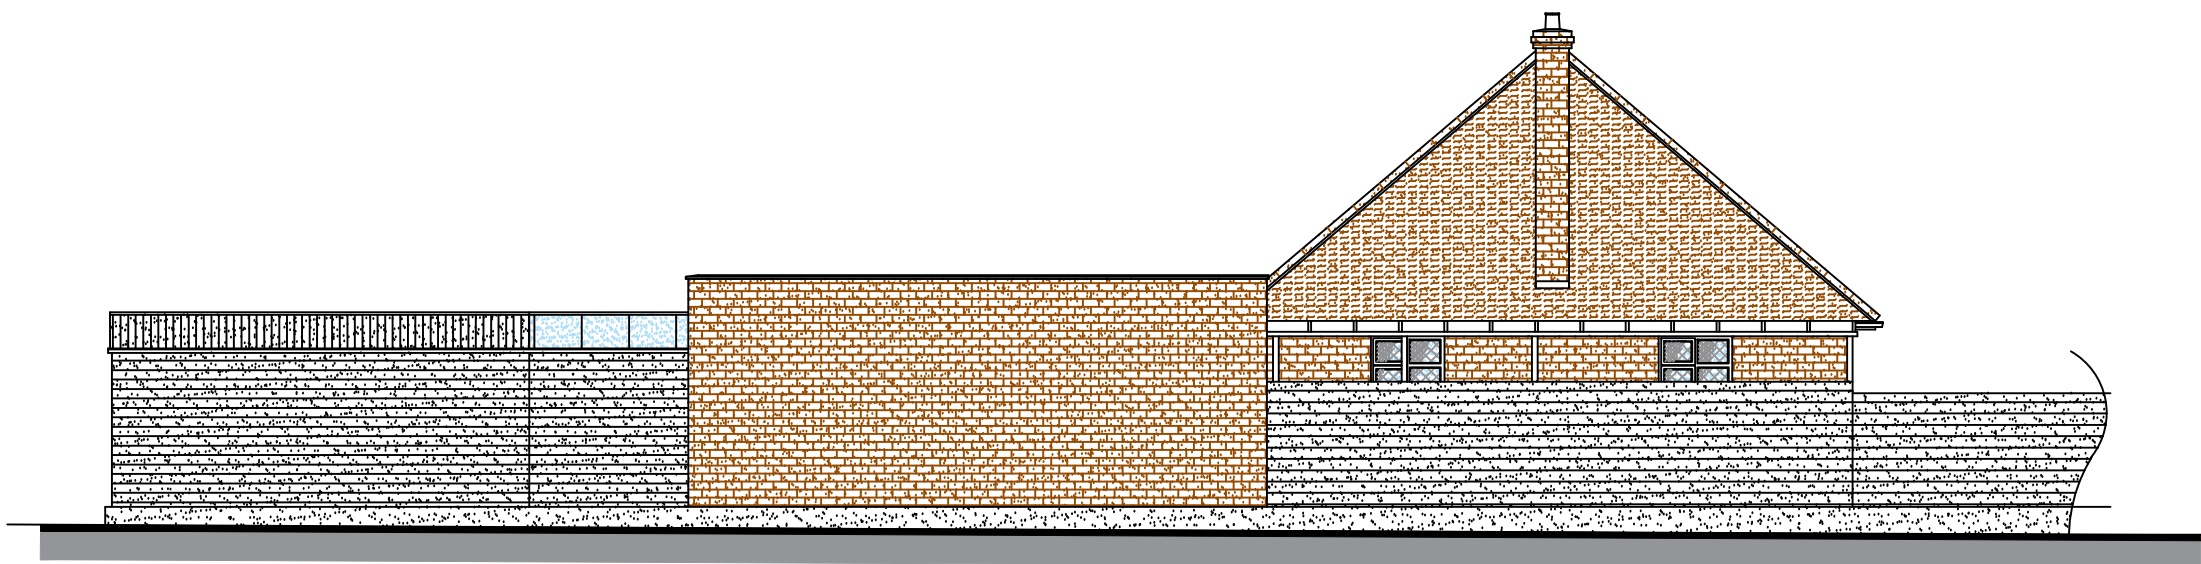


Side

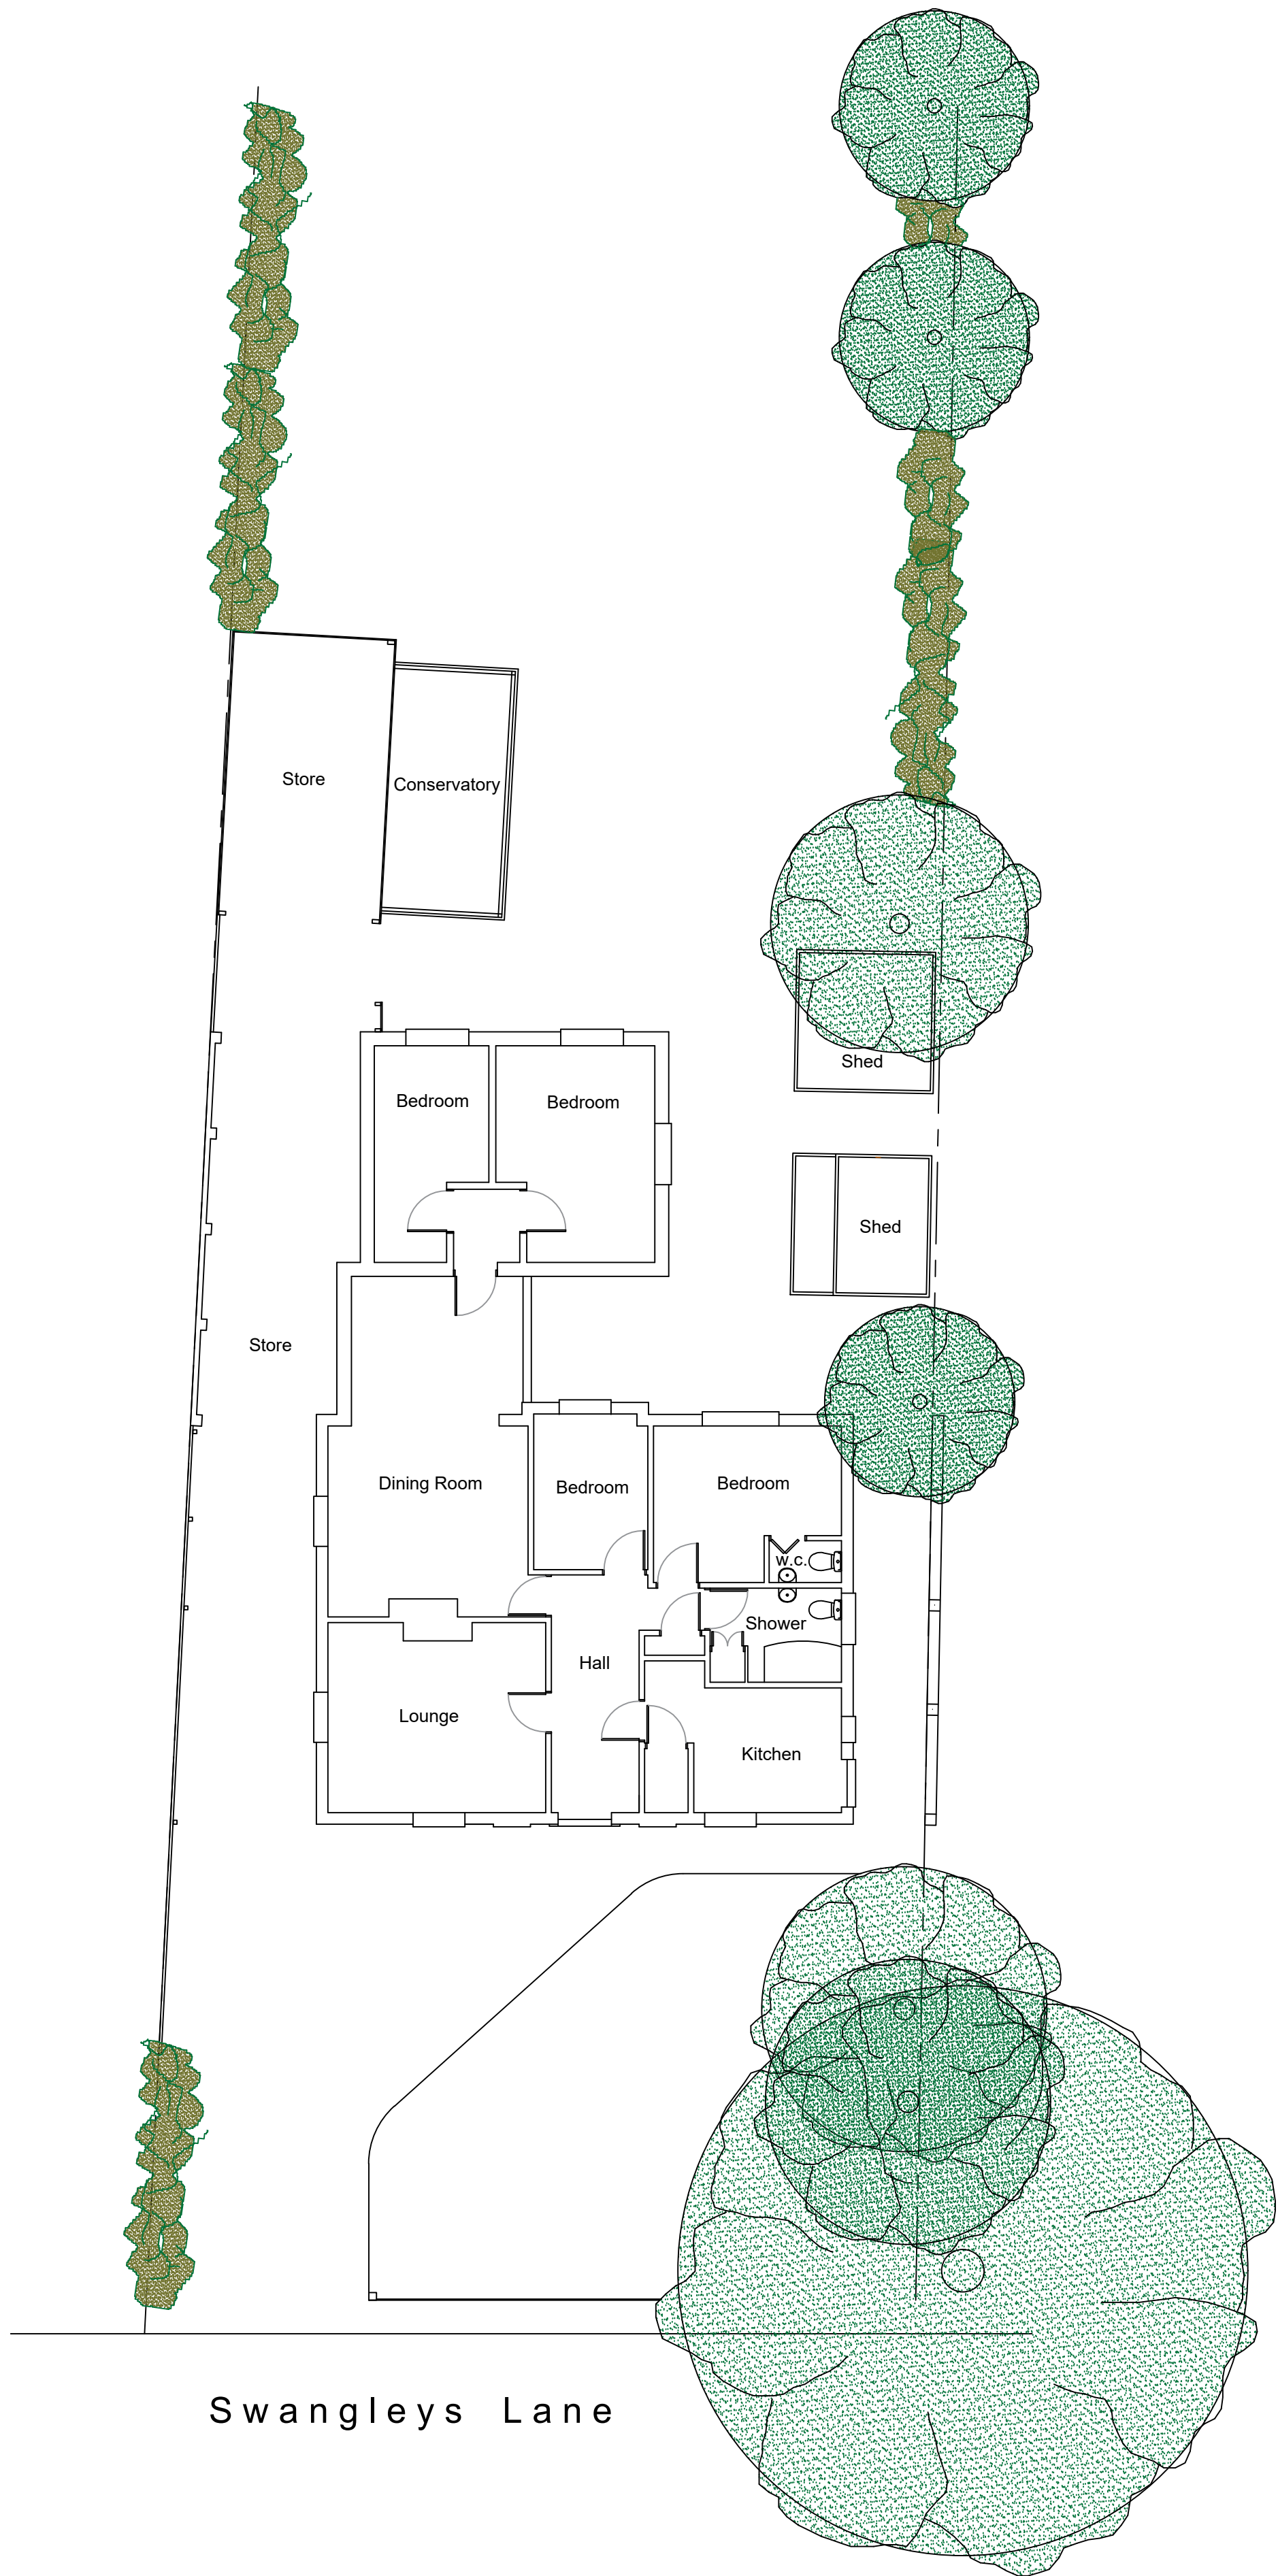

Existing Ground Floor Plan 1:100

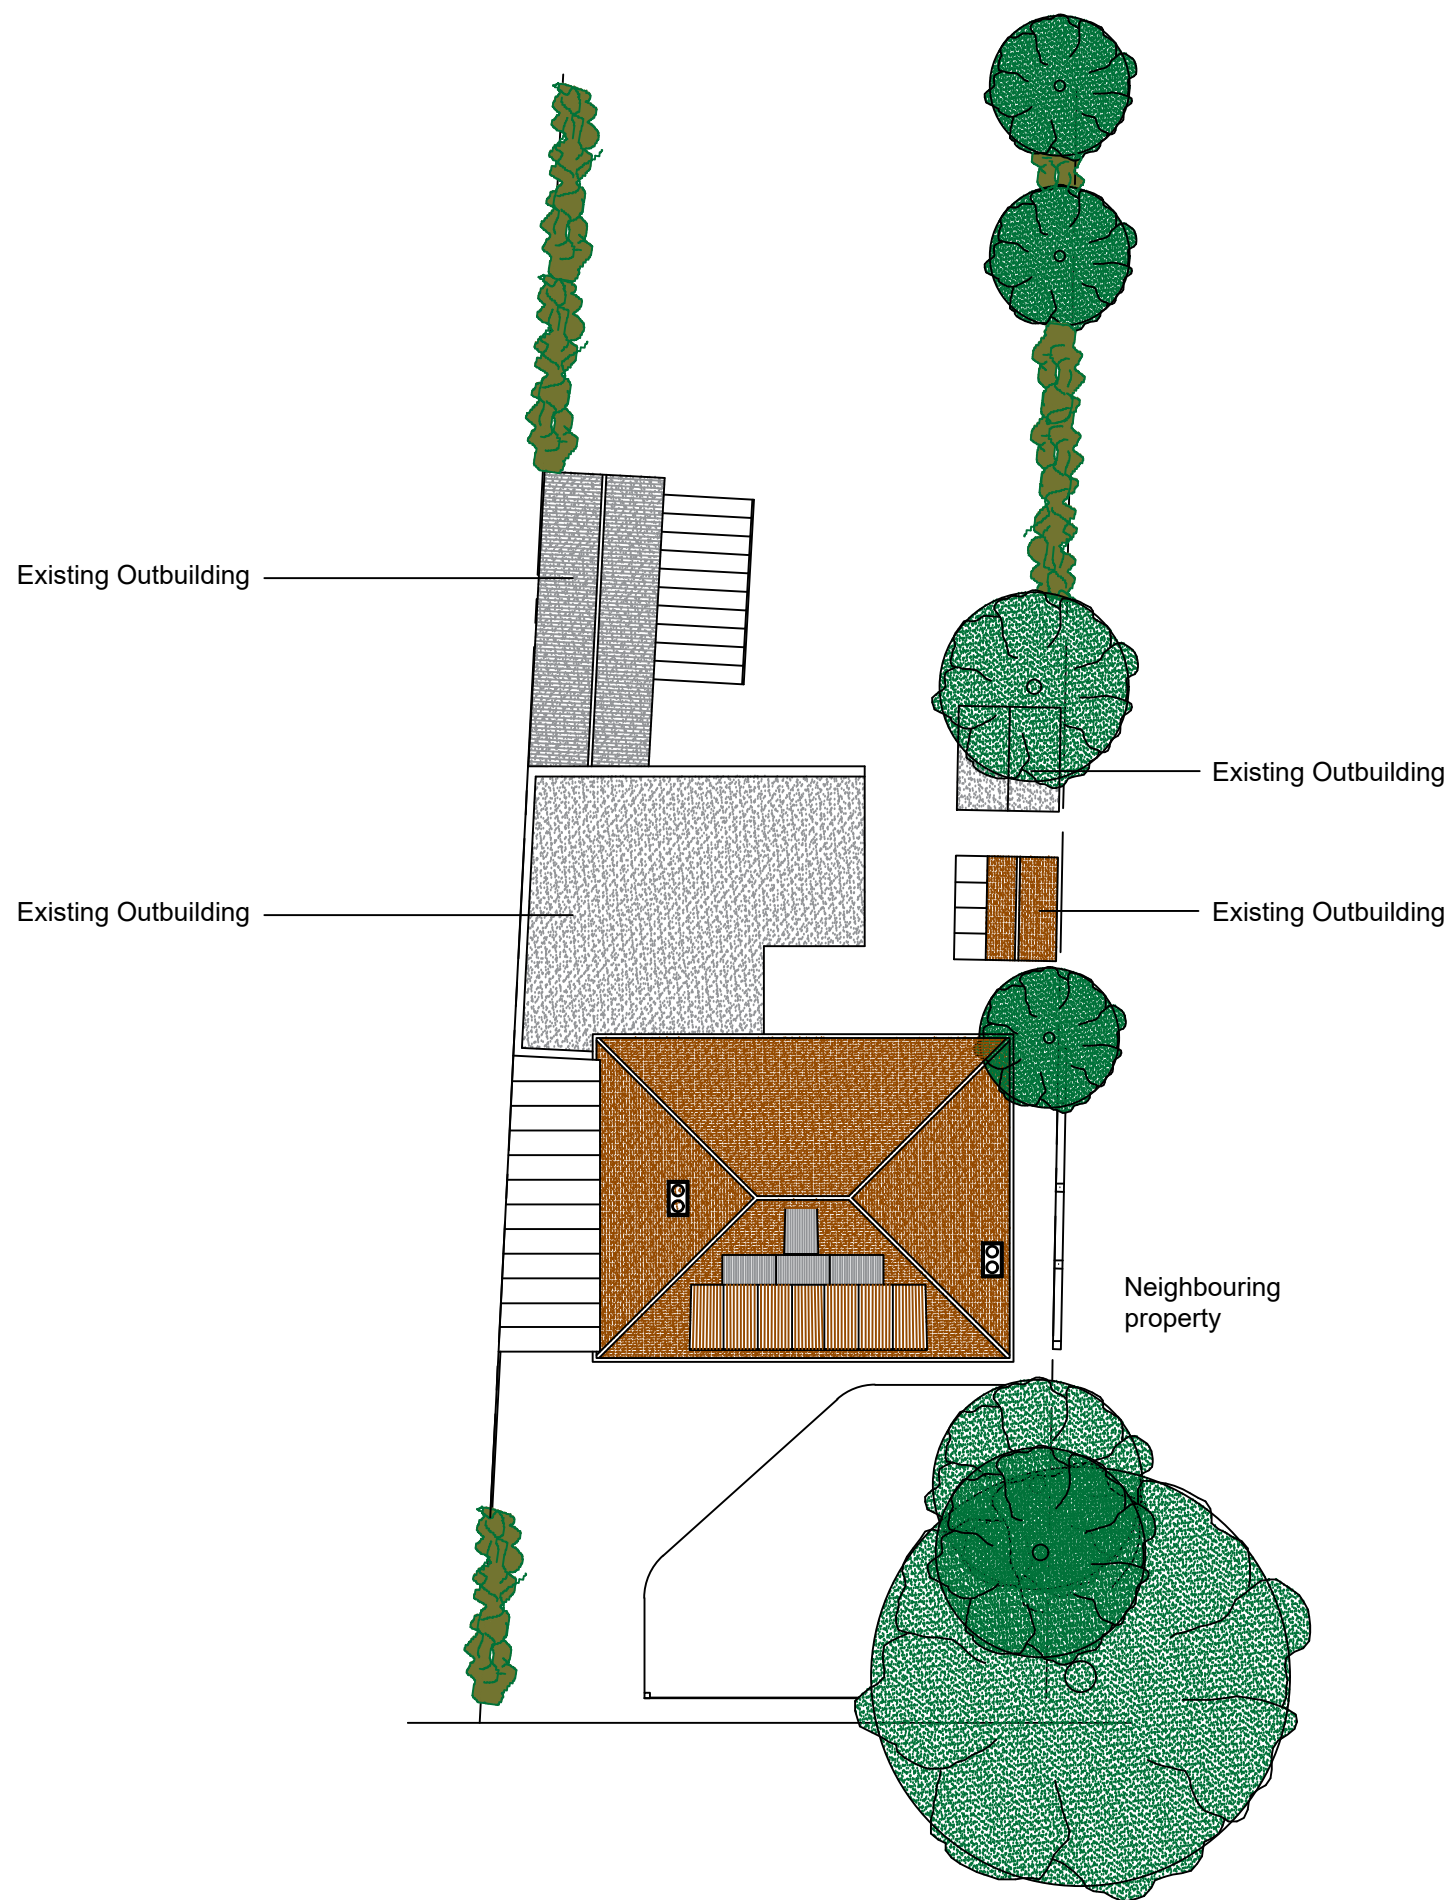

Existing Site Plan 1:200

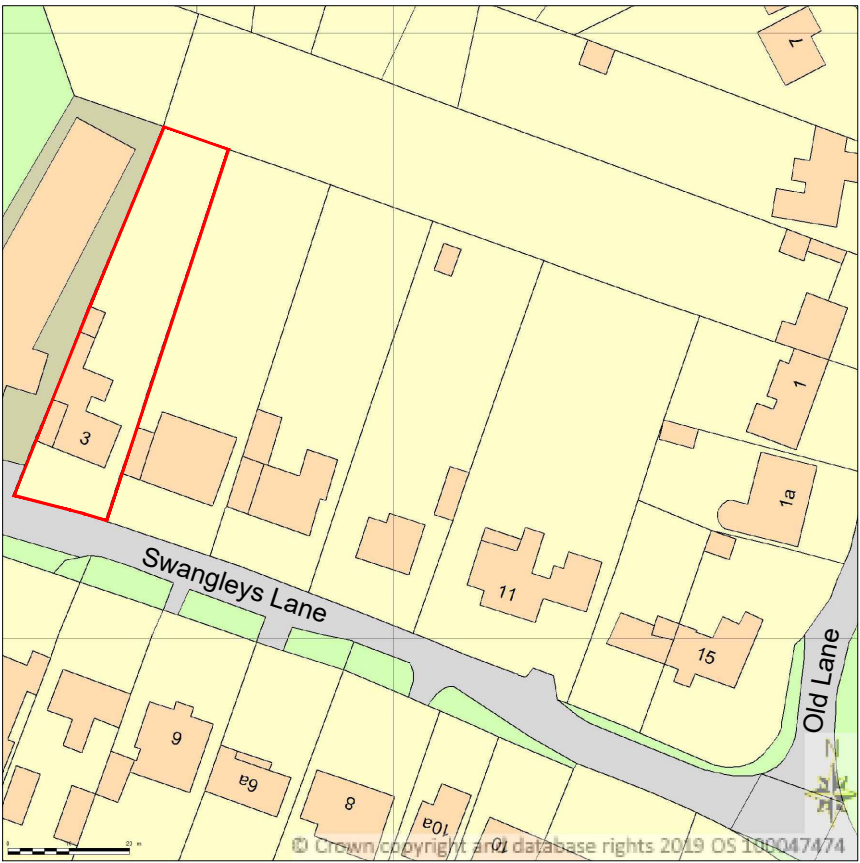

Location Plan 1:1250



Architech Limited

Architectural and Building Consultants
Tel. 01462 634293 / 07768 123899

Project

3 Swangleys Lane, Knebworth,
Hertfordshire

Title

Proposed First Floor and Single
Storey Rear Extension

Date

Oct 2025

Scale

1:50 1:100

Status

Planning

2025 / 34 / 03

A1

© THIS DRAWING IS COPYRIGHT

