

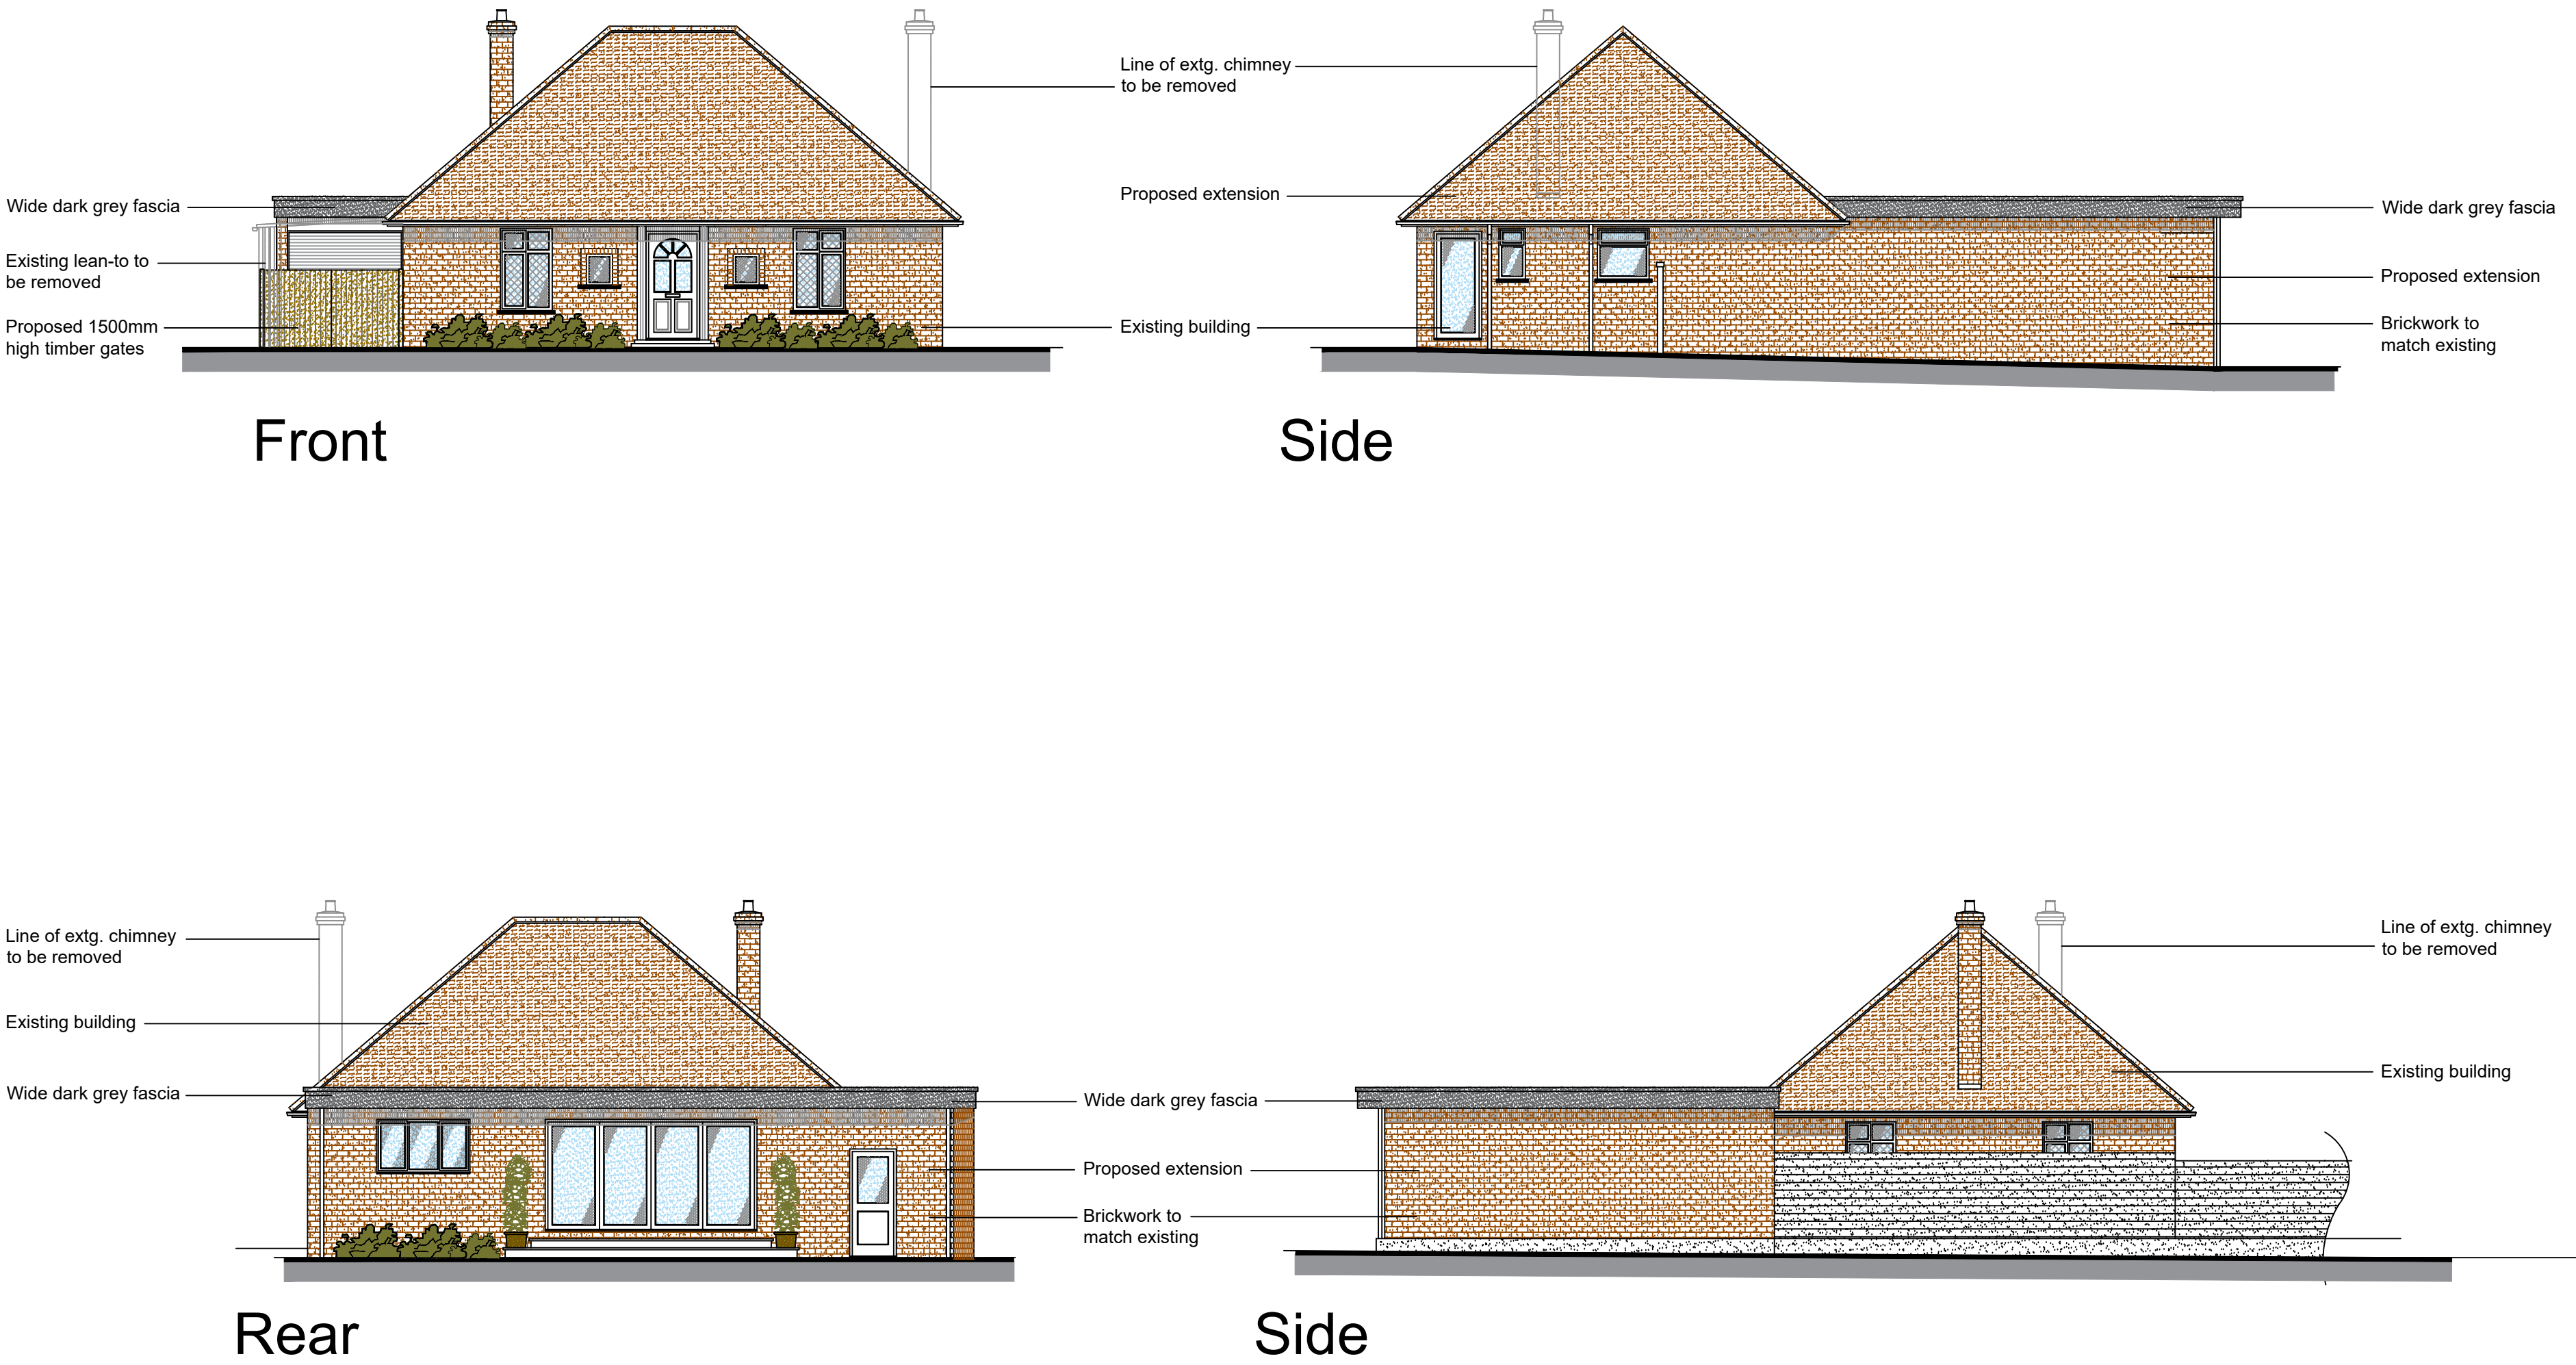


Proposed Elevations 1:100

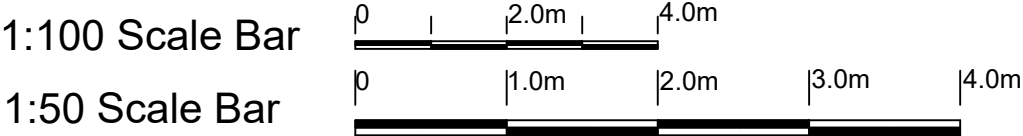

Proposed Site Plan 1:200

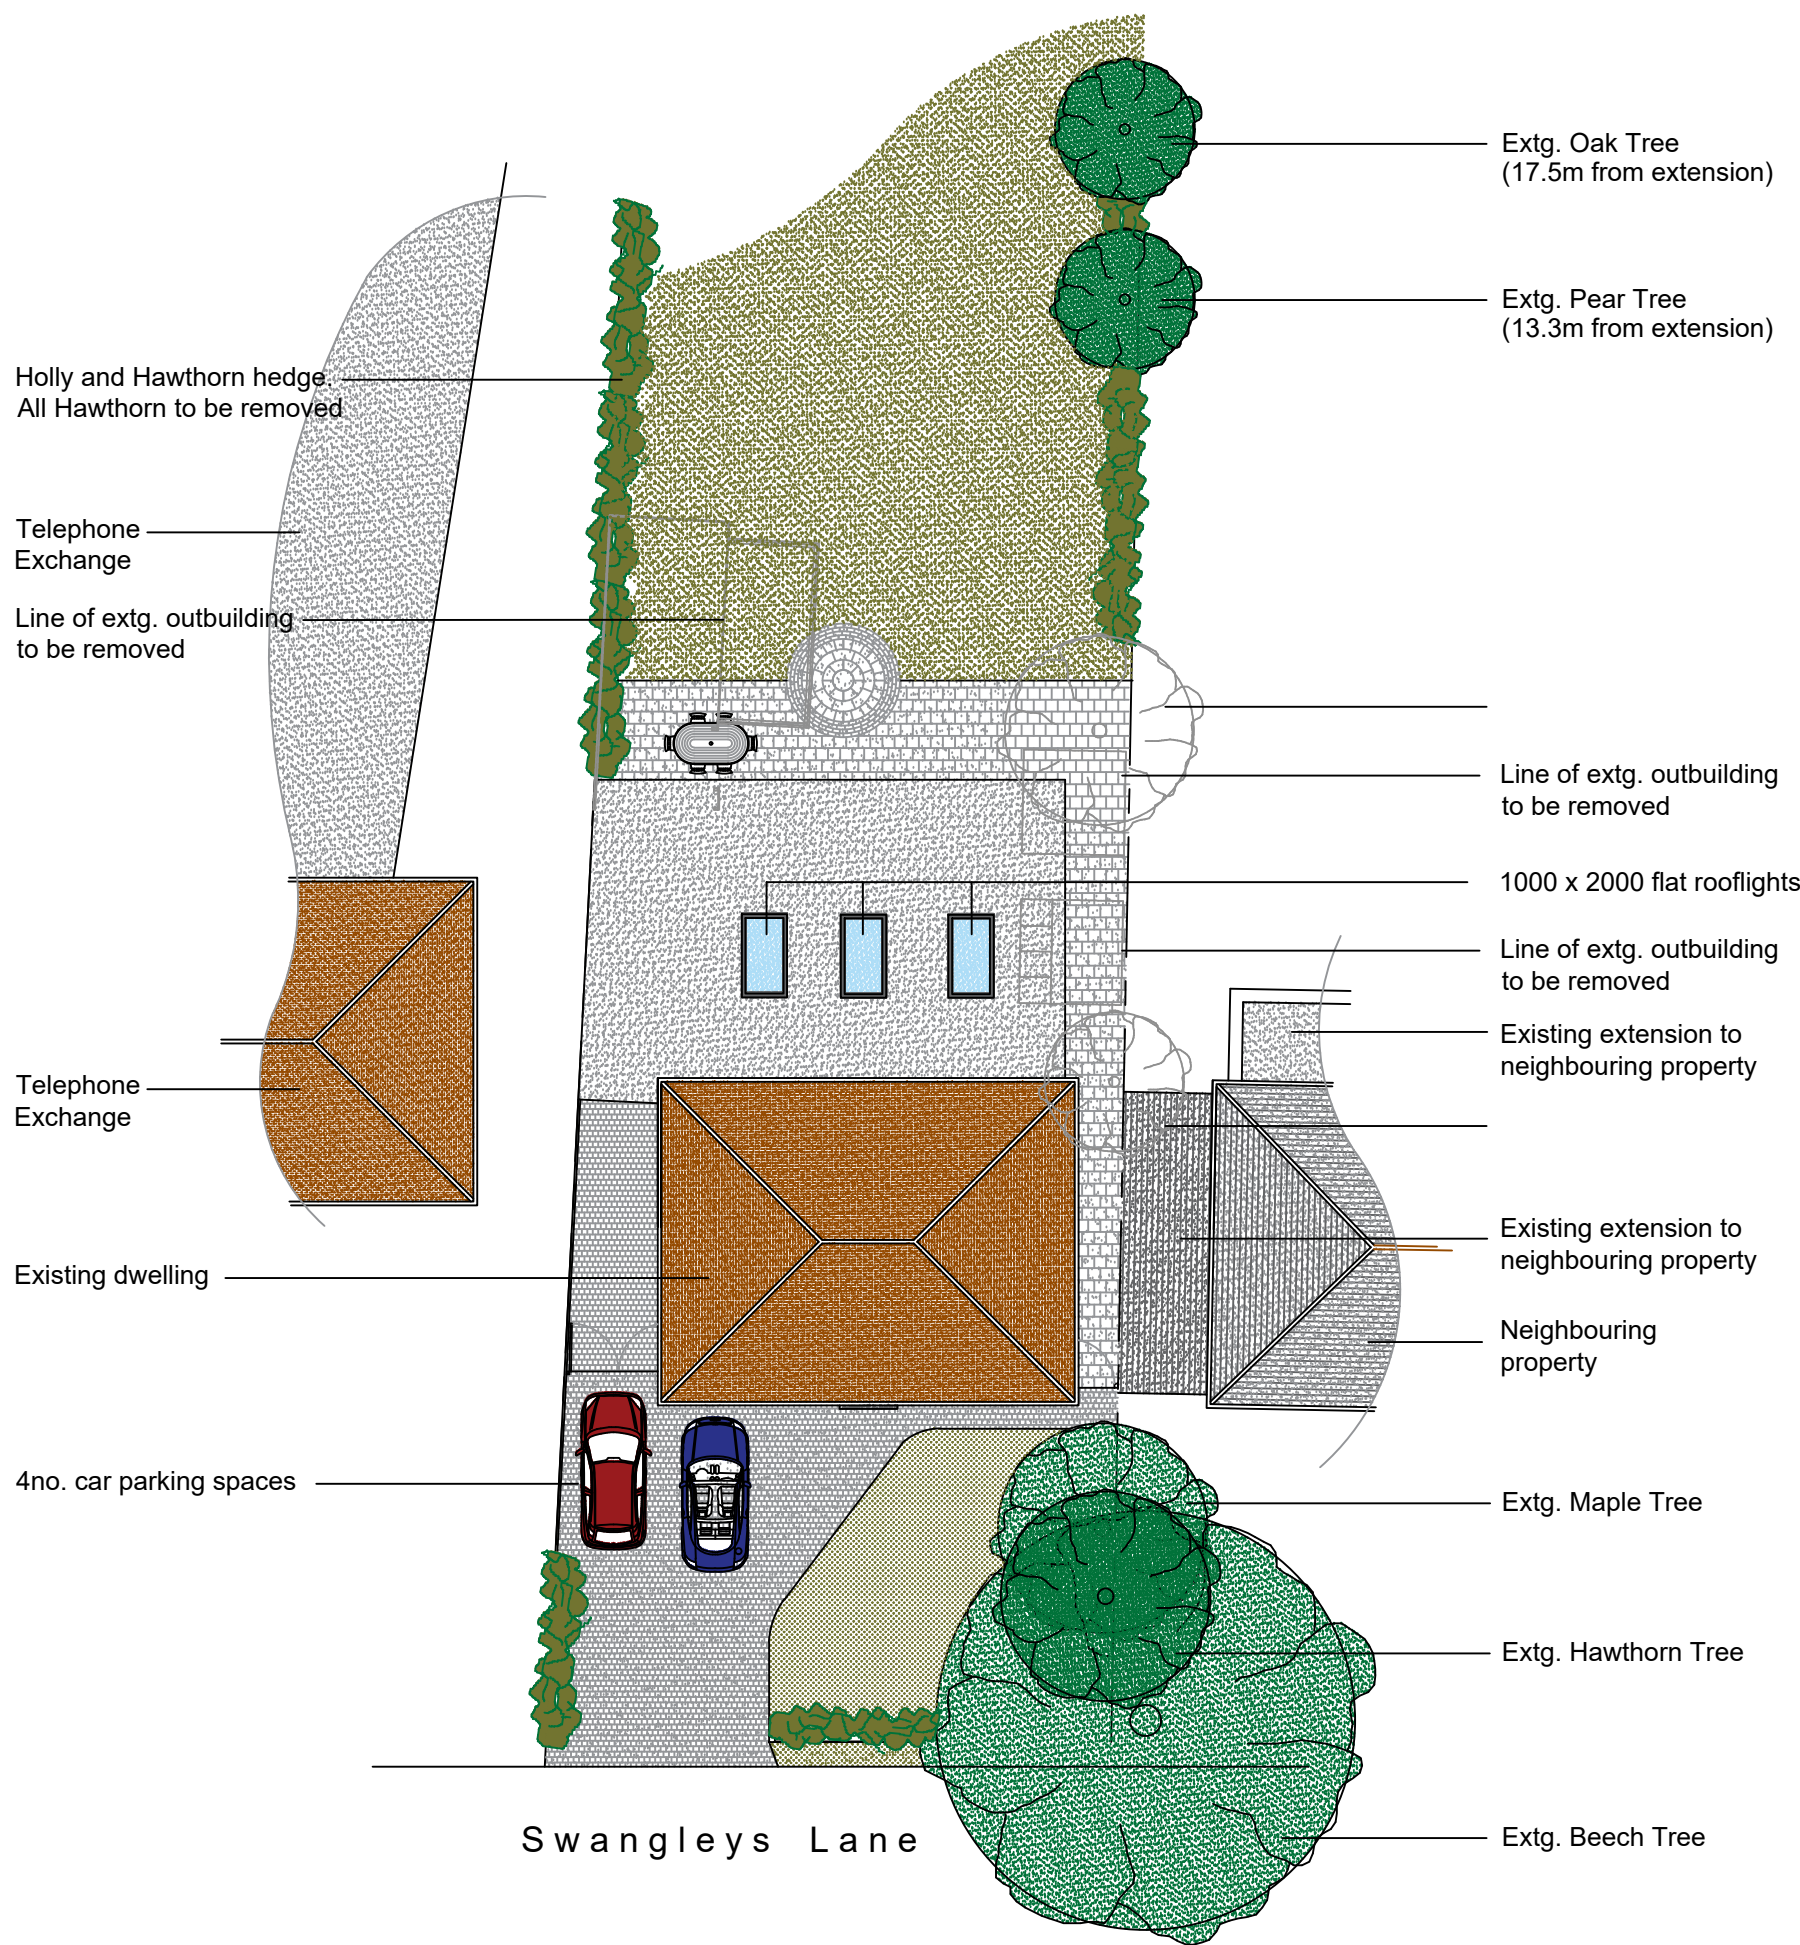

A Side Gate Shown

Architech Limited
Architectural and Building Consultants
Tel. 01462 634293 / 07768 123899

Project

3 Swangleys Lane, Knebworth,
Hertfordshire

Title

Proposed First Floor and Single
Storey Rear Extension

Date

Oct 2025

Scale

1:200 1:100

Status

Planning

2025 / 34 / 02

A

A1

© THIS DRAWING IS COPYRIGHT