
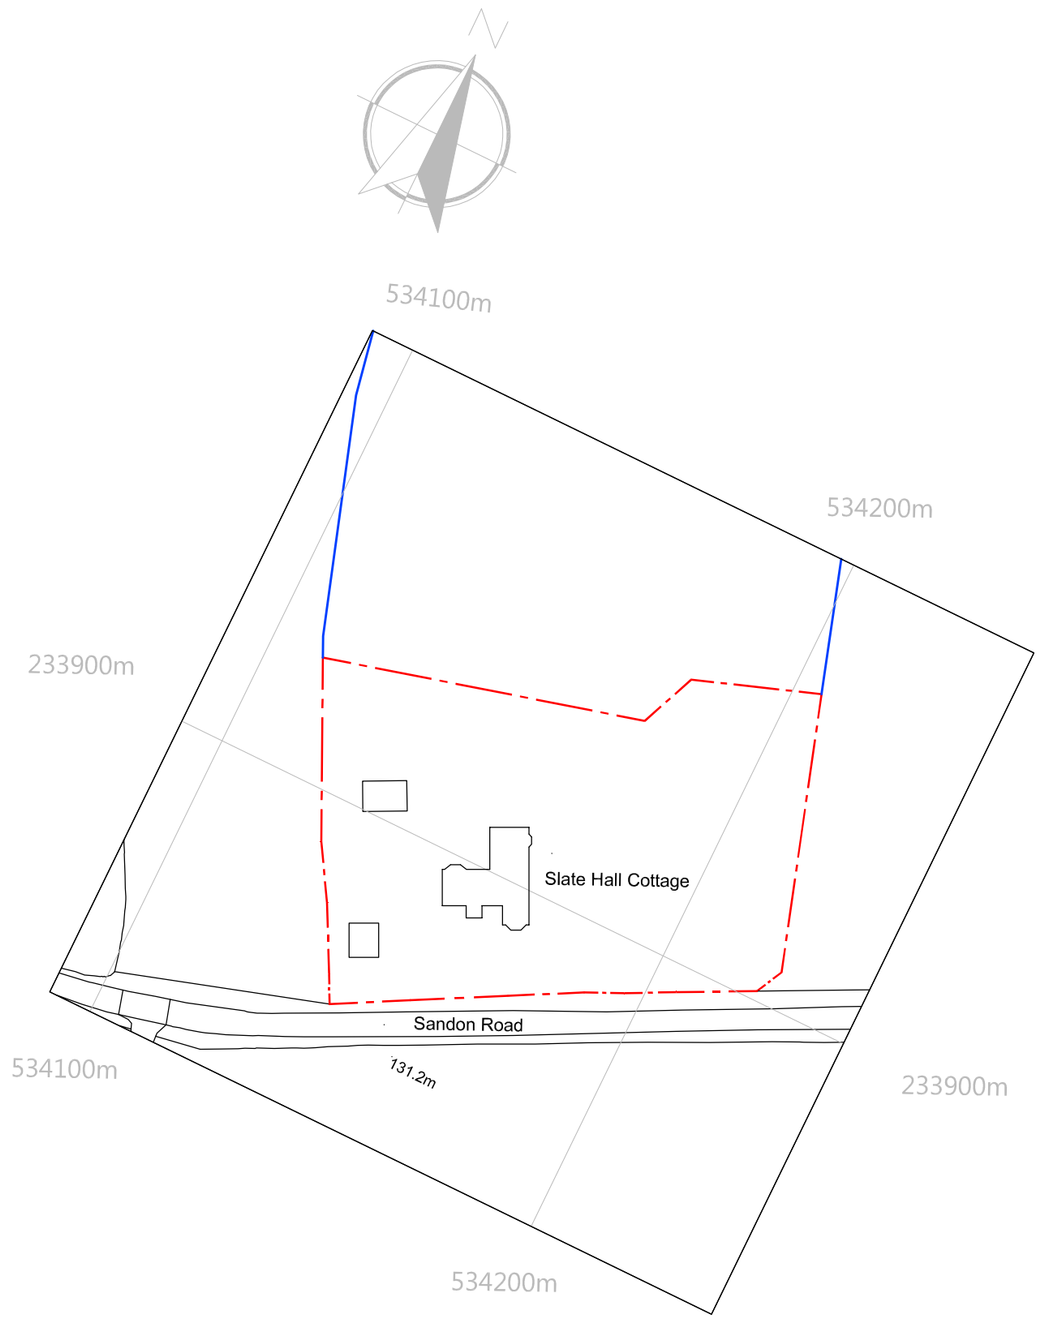


Reproduced from Ordnance Survey Sitemap
by permission of Ordnance Survey on behalf of
the Controller of Her Majesty's Stationery Office.
Crown Copyright. All Rights Reserved.
Licence No. 100019980.

Location Plan
1:1250

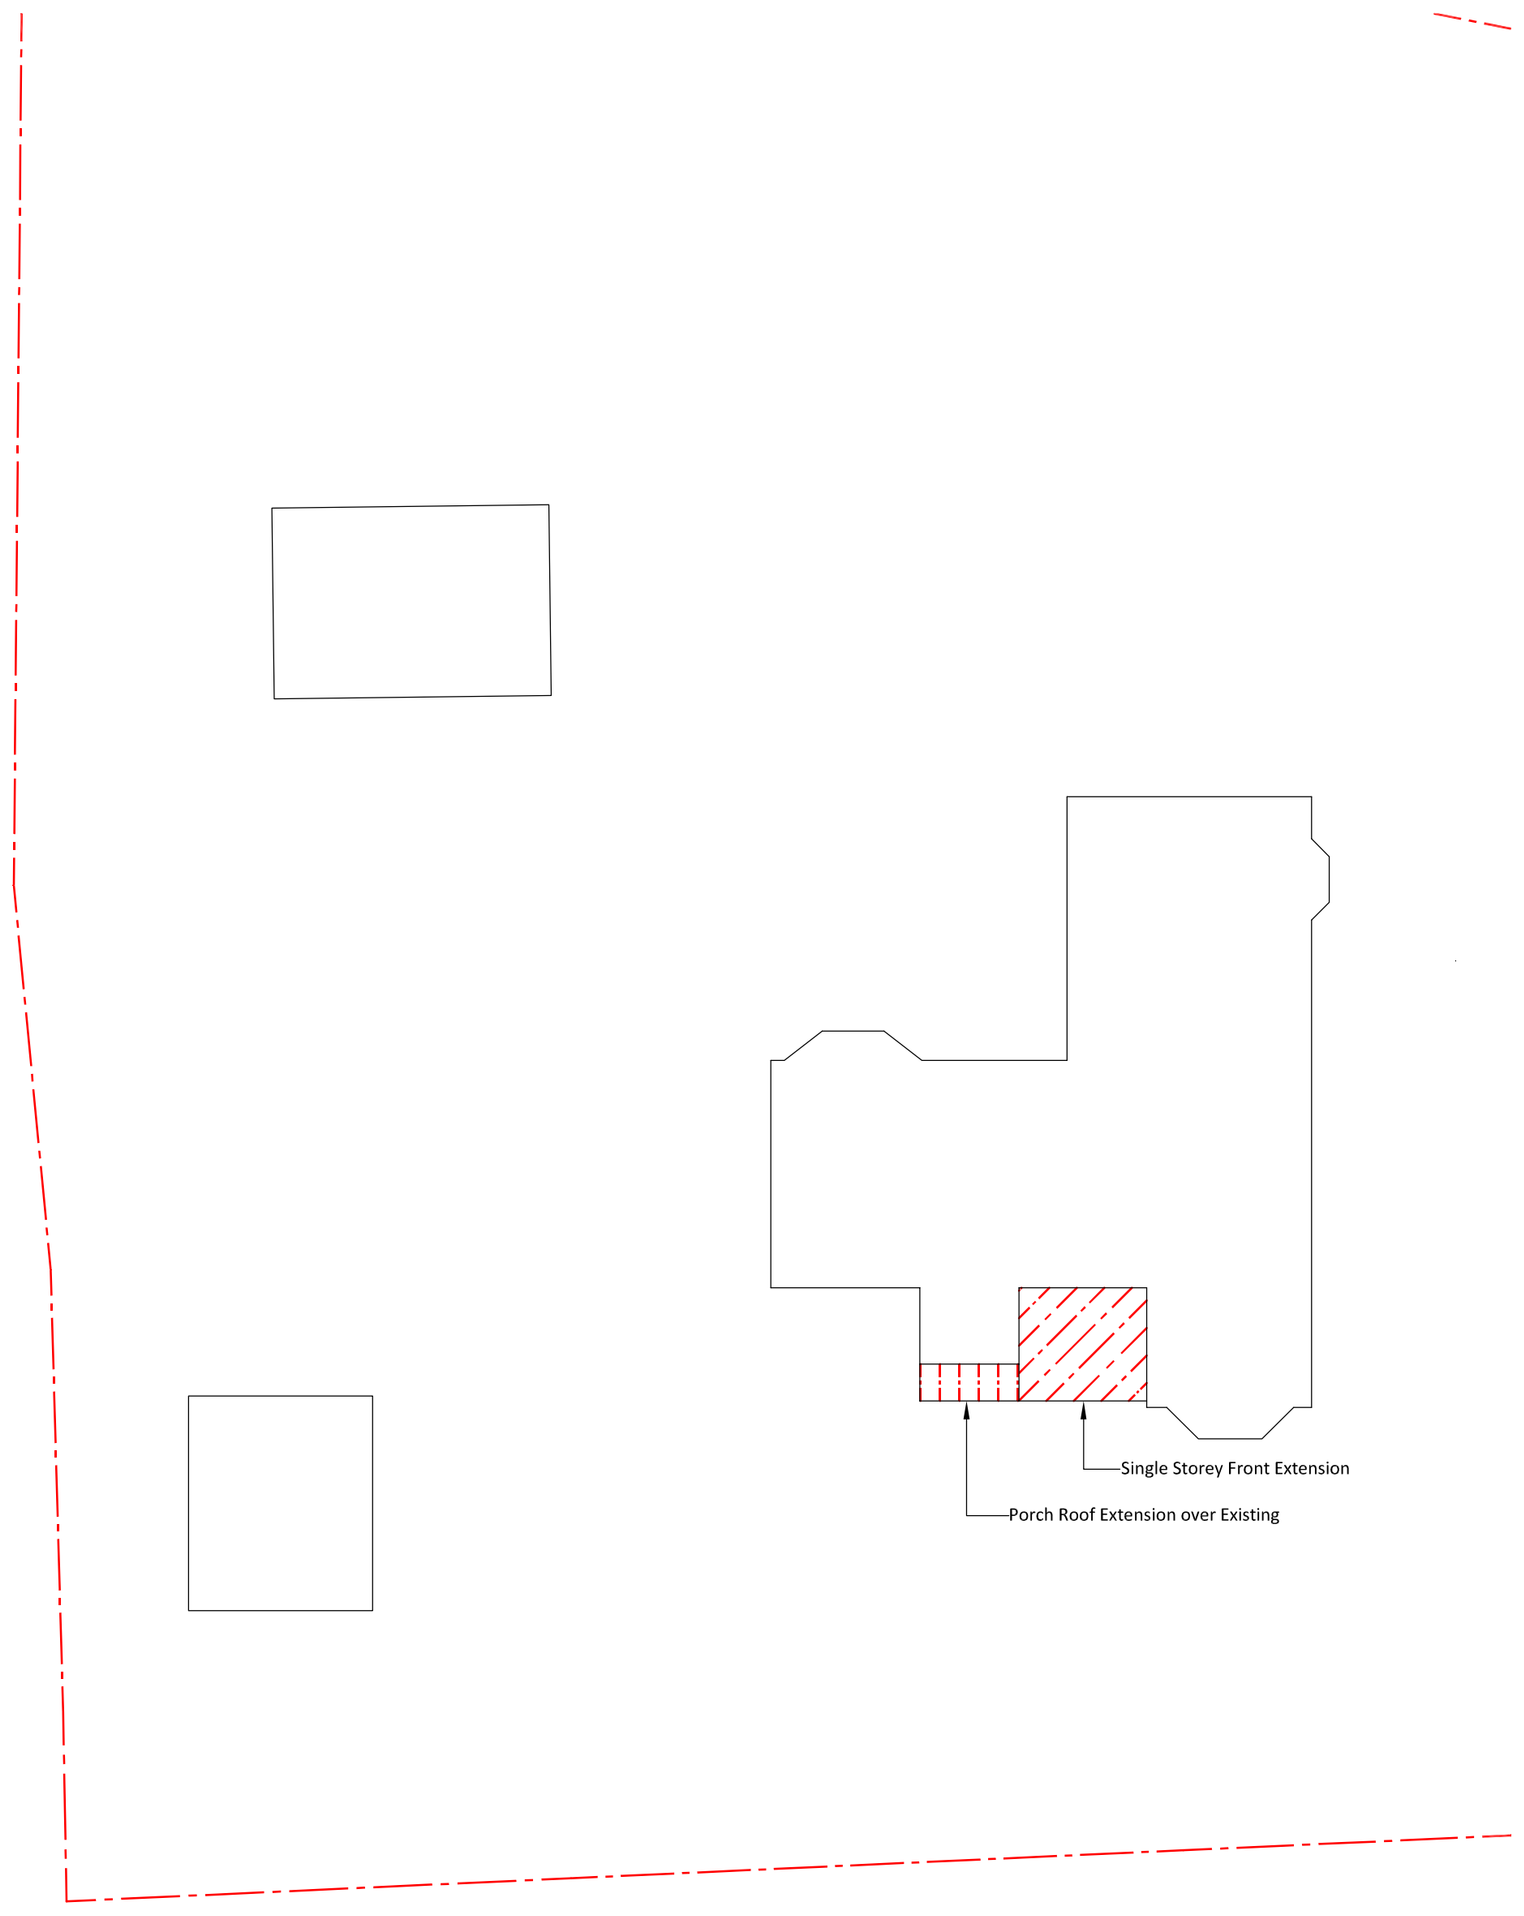

Site Plan
1:200

1:2500	0		50m	100m	200m
1:1250	0		25m	50m	100m
1:500	0	5m	10m	20m	40m
1:200	0	2m	4m	8m	12m
1:100	0	1m	2m	4m	8m
1:50	0	0.5m	1m	2m	4m

Notes:

All dimensions and details should be checked on site prior to commencement of work by the Client or Contractor.
G.L.Smith & Sons retain copyright of design, scheme and ownership of the drawings.
Drawings should be read in conjunction with structural engineer's drawings and information.
All works are to comply with current regulations, British & European Standards.
Before works commence it is the responsibility of the home owner to serve party wall notices to all neighbours, where applicable.
All drawings are to be read in conjunction with Structural Engineer's Notes & Calculations. Structural Engineer's Notes, Calculations and Drawings override G.L.Smith & Sons.

When printing PDF's it is the responsibility of the user to verify that the resulting prints are to the correct scale on the correct sized sheet and that scale bars measure correctly.

GLS **G.L.Smith & Sons**
BUILDERS EST.1987
we build your dreams

'The Drawing Room'
3 Orchard Drive,
Standon, Ware,
Herts,
SG11 1XD.
07958 391 734
www.glsmithandsons.co.uk
dale@glsmithandsons.co.uk

Client	*Mr D & Mrs D Pearce*
Site Address	*Slates Hall Cottage, Sandon Road, Therfield, Herts, SG8 9RE*
Project Description	*Single Storey Front Extension*
Drawing Title	*Location & Site Plans*
Drawn	*D.S.*
Sheet Size	*A2*
Scales	*1:1250, 1:200*
Drawing Number	*180226.01*
Date	*May 2018*

G.L.Smith & Sons is the Trading Name of GLSDS Ltd