


BIM Transmittal Disclaimer
McBains Ltd makes no express or implied warranties with respect to the character, function, or capabilities of the data (inclusive of 3rd party data incorporated within), or the suitability of the data for any particular purpose beyond those originally intended by McBains Ltd. Please refer to our standard terms and conditions for further details.

Notes:
FFL are indicative only and subject to civil engineer's information.

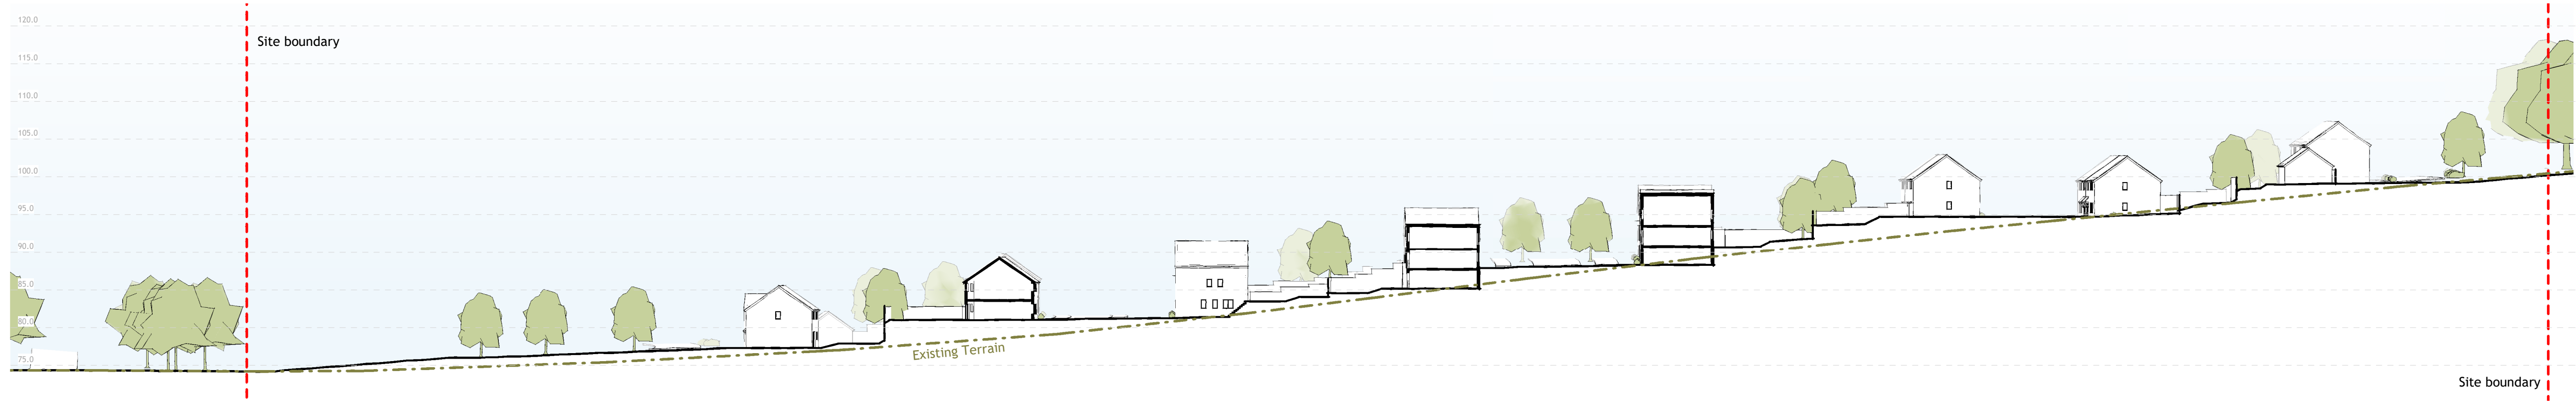

Site Section 1
1 : 500




Site Section 2
1 : 500



Site Section 3
1 : 500



Site Section 4
1 : 500

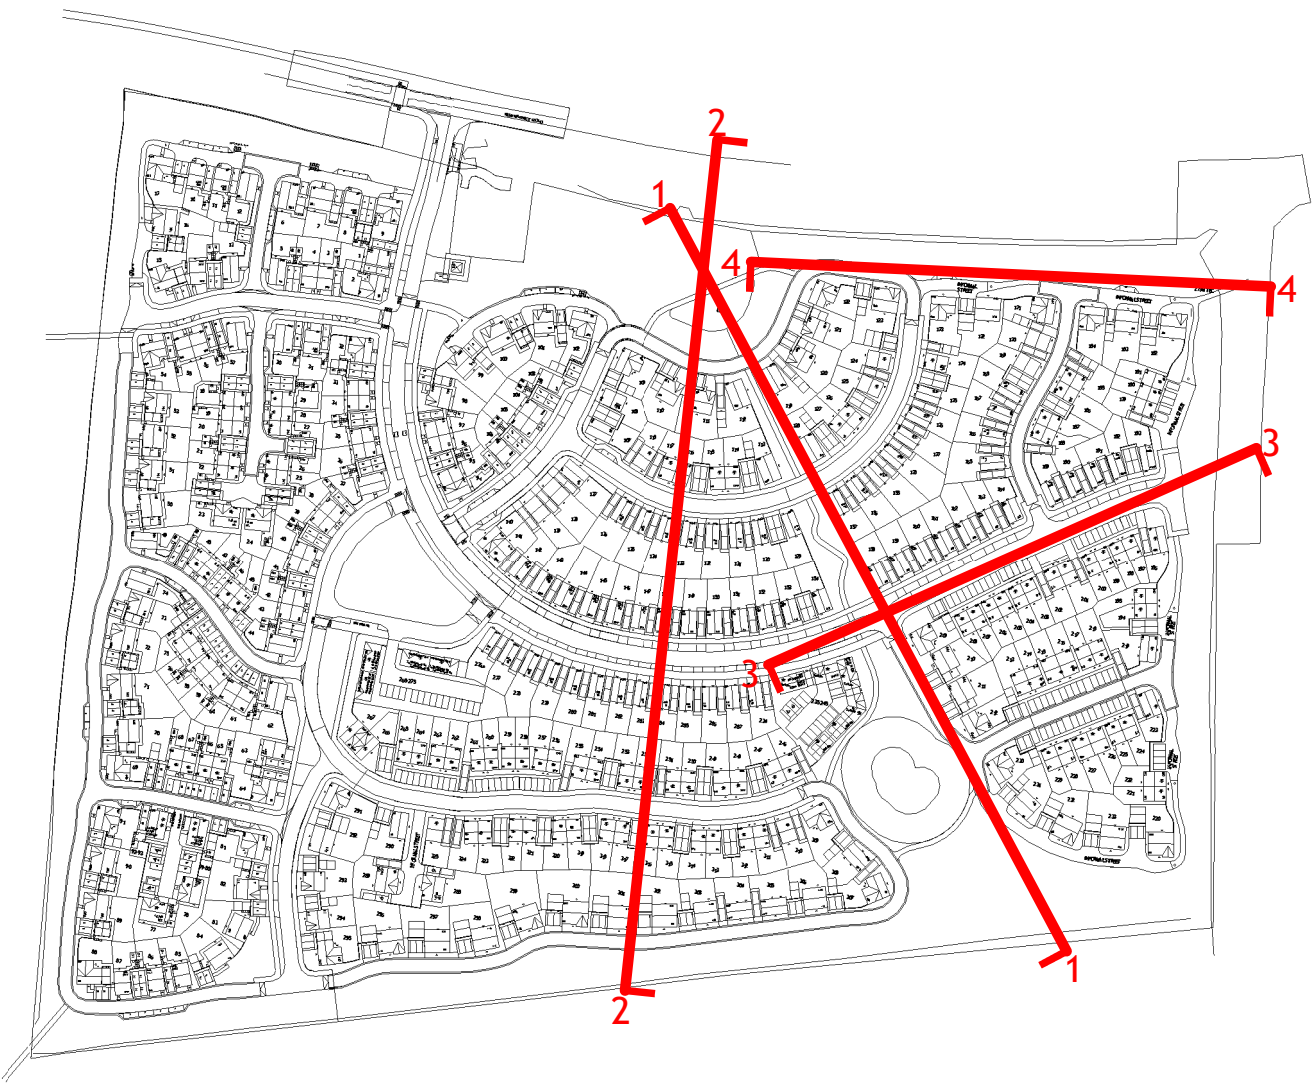

Key

Rev	Updated to suite latest layout	18.07.2025	JP	POR
PT	Issued for planning	08.04.2024	JP	POR
Rev	Rev Description	Rev Date	Rev By	Issued to
JP	EC	POR		
Drawn By	Reviewed By	Approved By		
62523	MAR '24	As indicated @ A1		
MCB Number	Date Created	Scale @ A1		

McBains McBains Ltd 5th Fl, 26 Finsbury Square London EC2A 1DS +44 (0)20 7786 7900 mcbains.co.uk	
Client Vistry Group	
Project LAND AT NEWMARKET ROAD ROYSTON	
Drawing Title Site Sections 1,2,3,4	
ARCHITECTURE	
Drawing / Document Reference	
Status	
ROY01 - MCB - ZZ - ZZ - DR - A - 0275	
D5 - P2	
Project	Originator
Endr	SpBr
Form	Discipline
Number	Status
Revision	