






Existing elevation (north east)

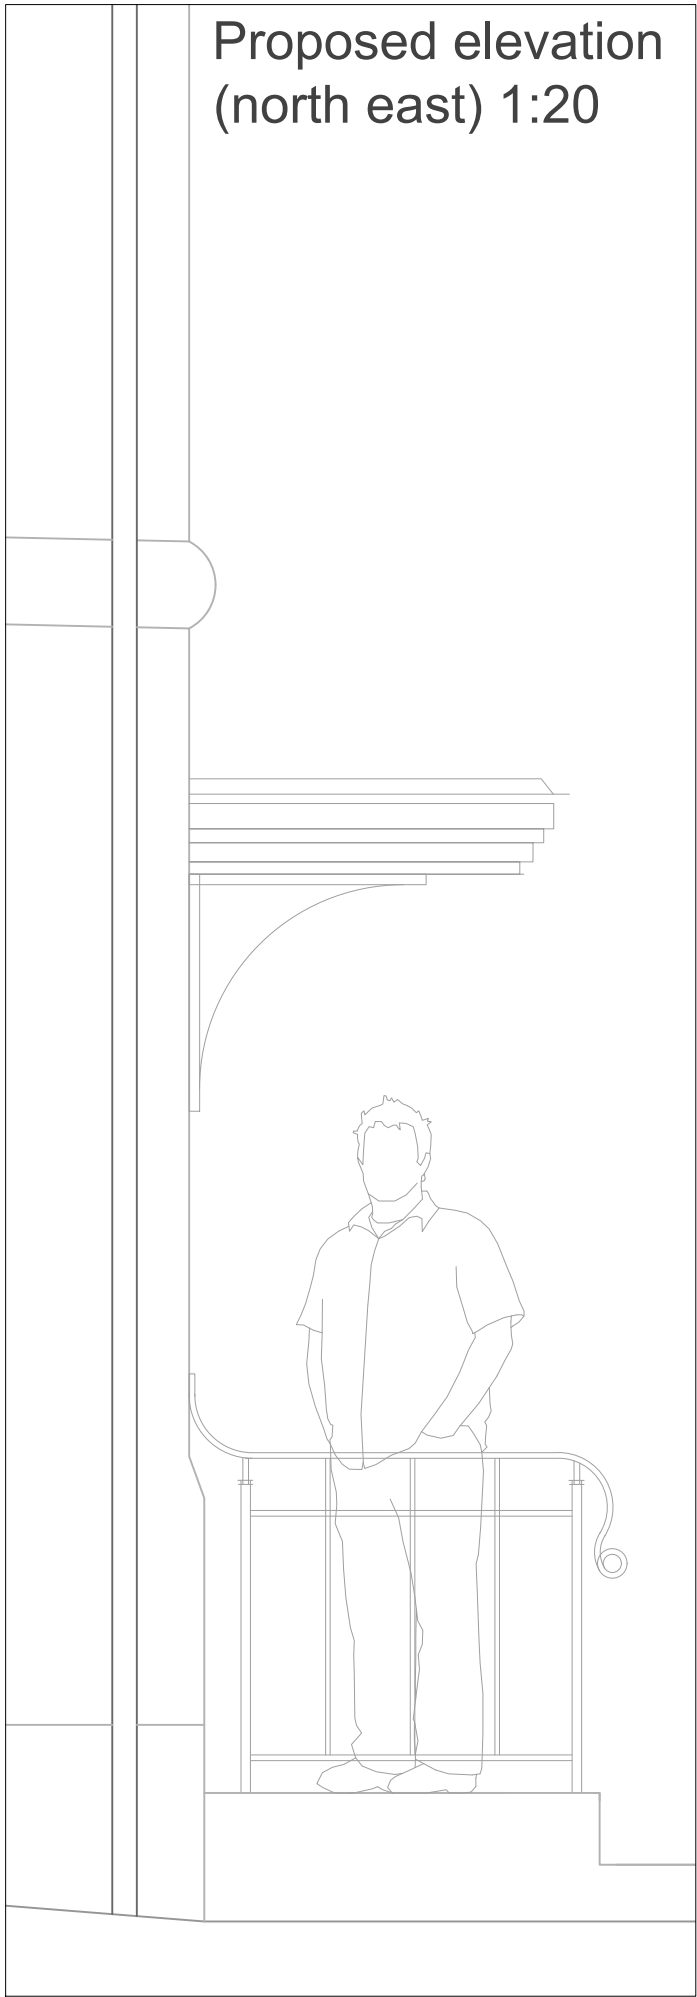

Proposed elevation (north east)

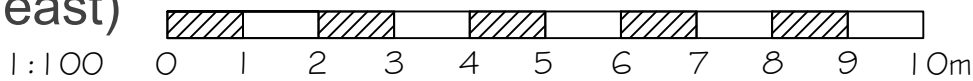

Proposed elevation
(north east) 1:20

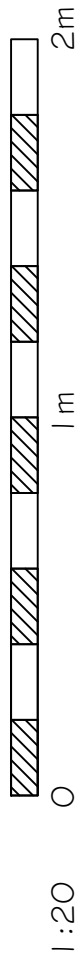

'A' Railing options removed

24.04.25

Alterations at
Gannock Farmhouse, Sandon
for Mr & Mrs Ashton

Proposed porch elevations -alternative

SCALE 1:100 at A3

DWG No. 2420.18A

DONALD PURKISS
ASSOCIATES
chartered architects

1A KING STREET
SAFFRON WALDEN, ESSEX CB10 1HE
TEL: 01799 523087 & 527202
E-mail: dpa@purkissarchitects.co.uk