


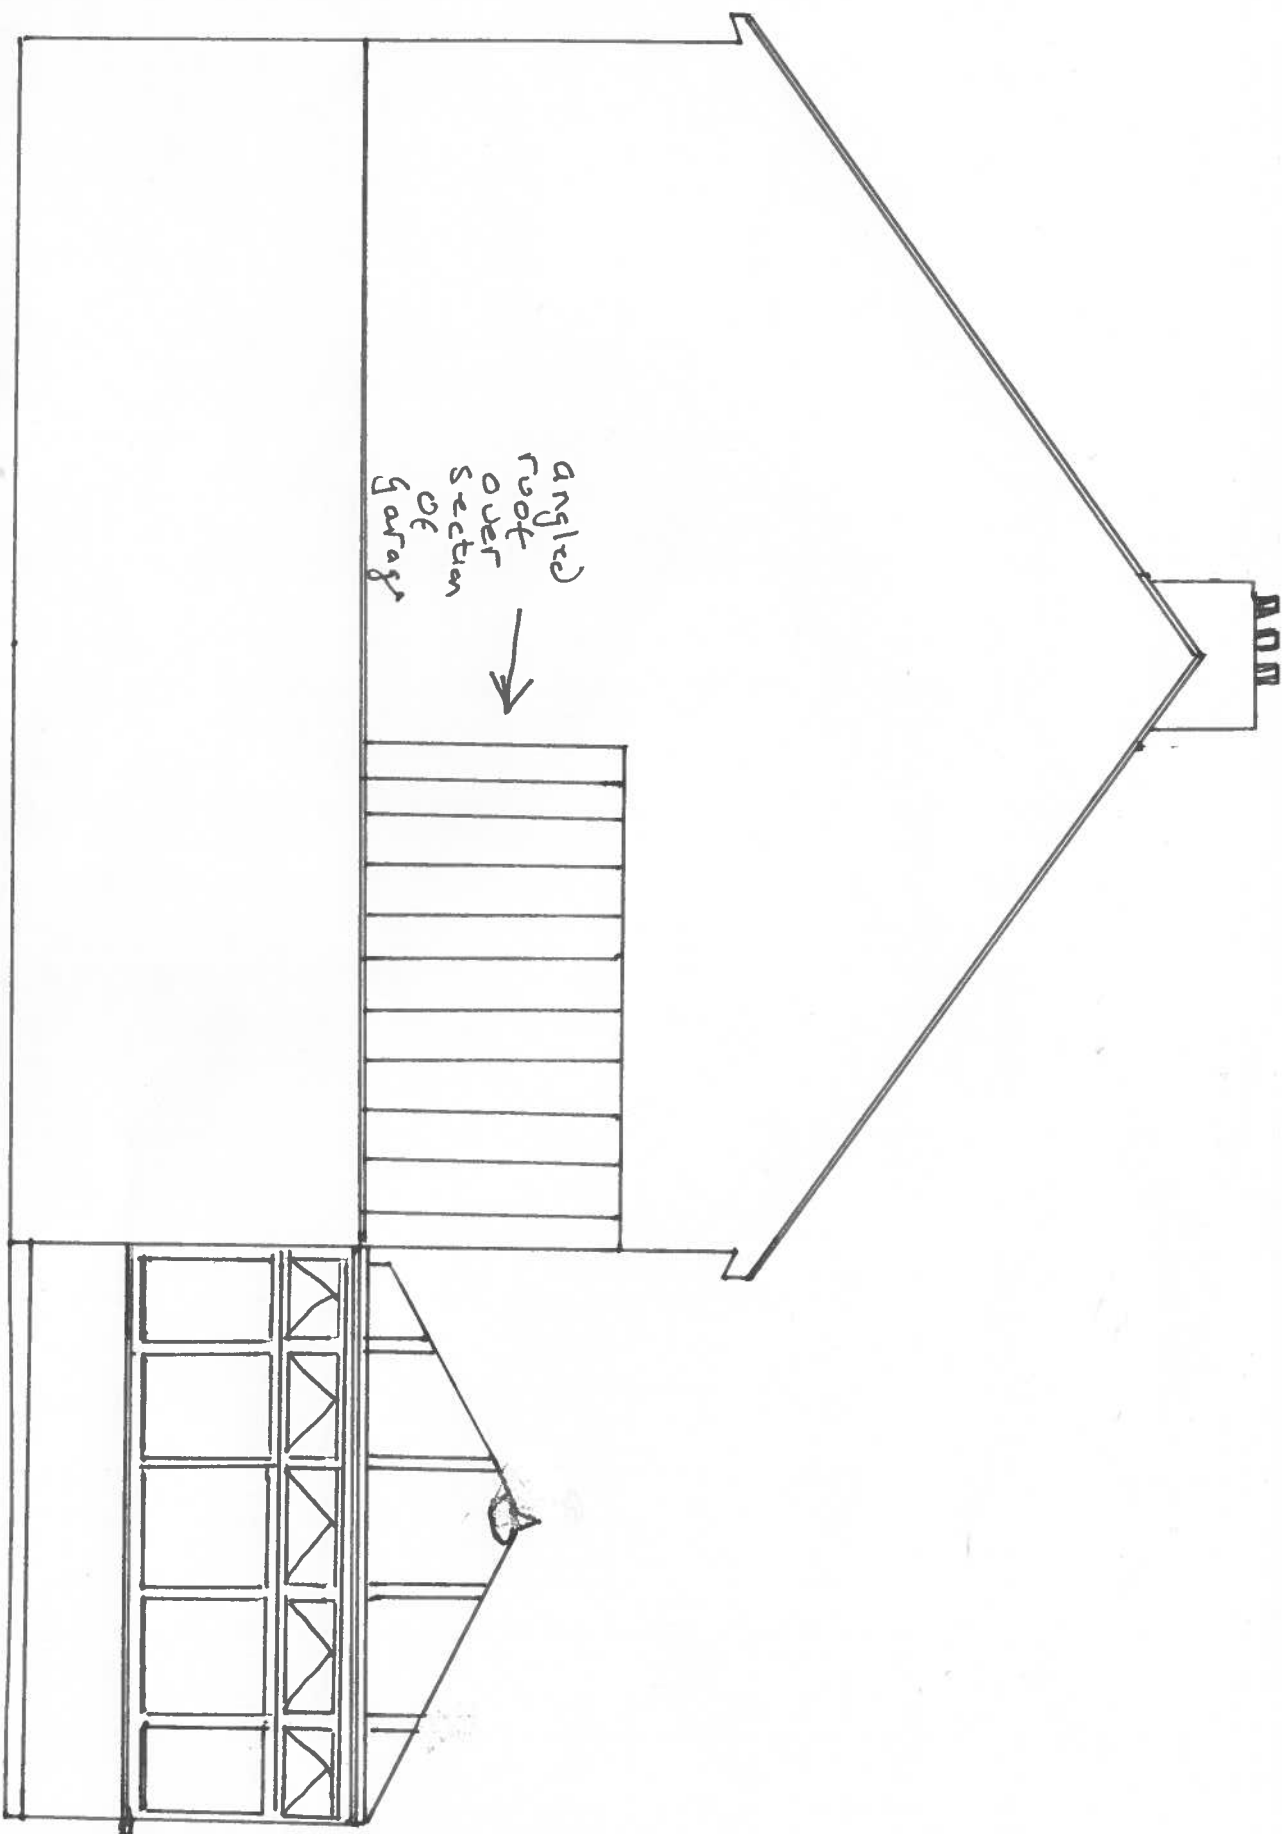

SIDE ELEVATION - NORTH

EXISTING: AS ABOVE
PROPOSED: NO CHANGE

0 10m

Scale 1:50