




Notes

All drawings to be signed off by building control before the commencement of any works. If works commence on a Building Notice, the Builder/property owner commences works at their own risk and ELA Design (or its Officer's) cannot accept and liability whatsoever for these works carried out.

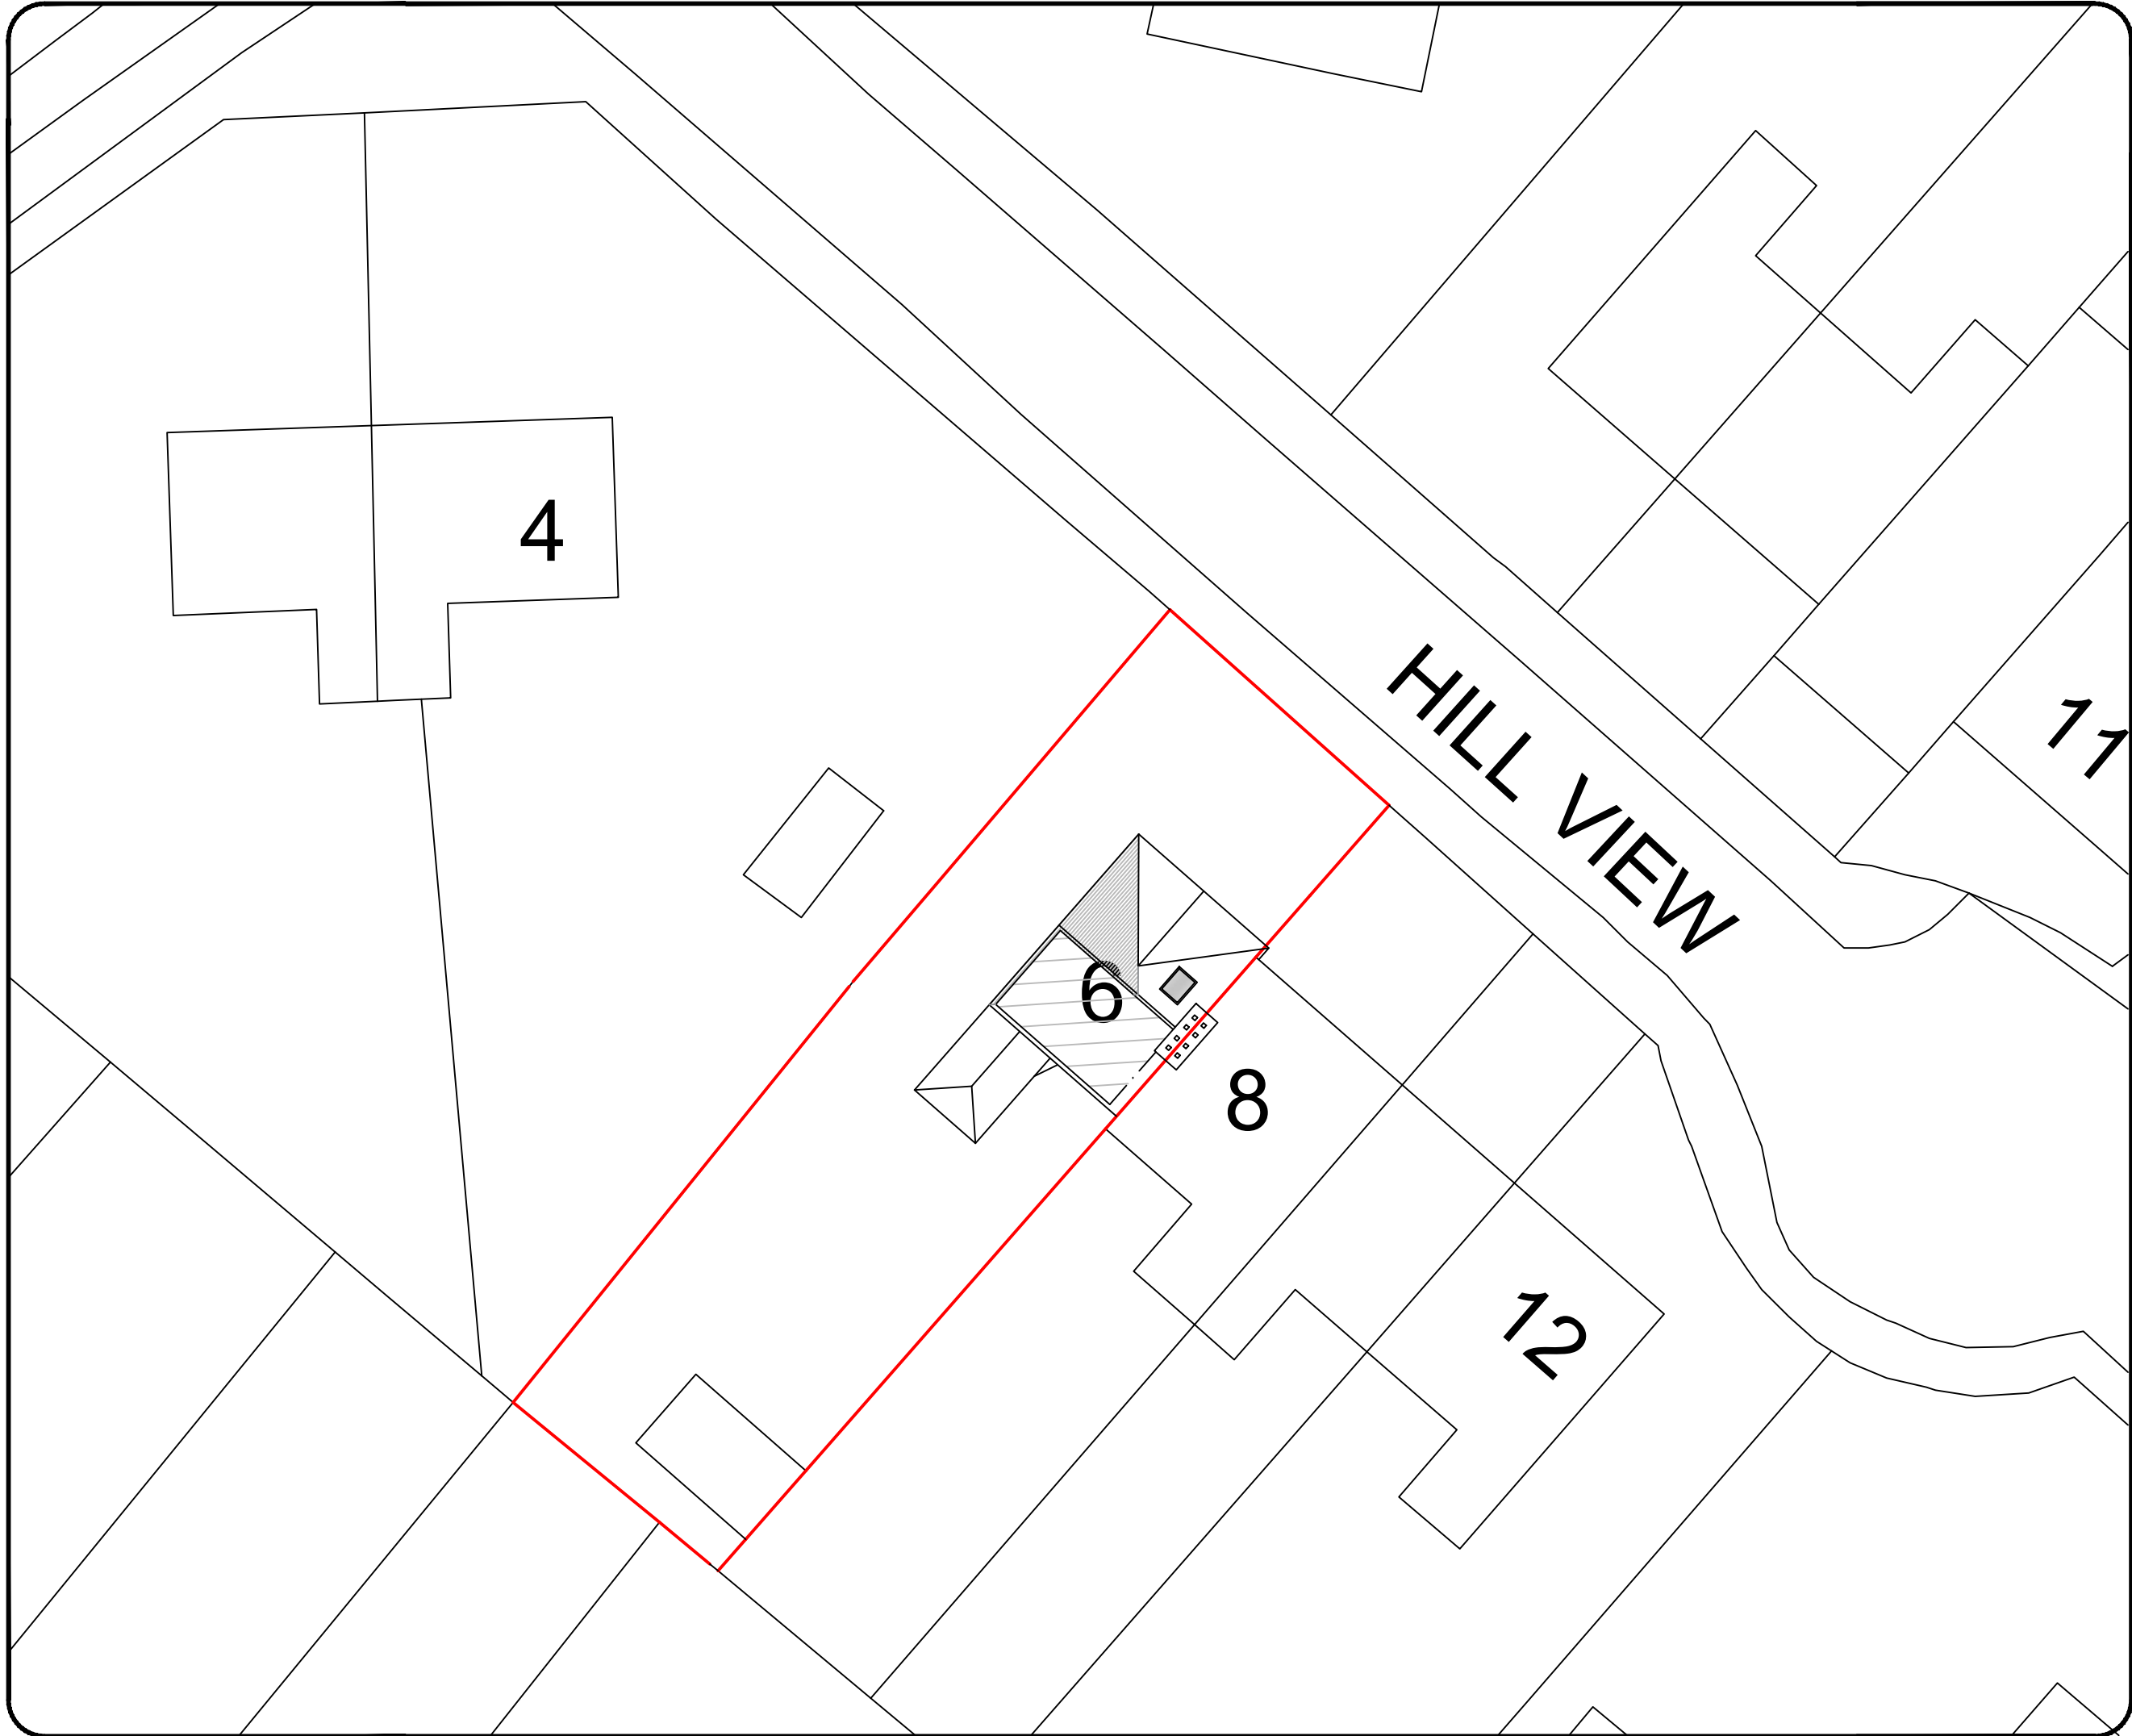

O/S licence number
100060020

Rev	Date	Details	By
A	03/07/25	Revision A	CE

Project:
Loft conversion

Drawing:
Block Plan

Address:
6 Hill View, Whitwell,
Hitchin, SG4 8AX

Drawing N°:
ELA/14

Rev:
A

A3 Scale:
1:200

Drawn By:
CE

Job No:
3323

Date:
03/07/25



ELA Design
Beechcroft
Riverside Avenue
Broxbourne
Herts
EN10 6RA
www.ela-design.co.uk

ELA Design
Beechcroft
Riverside Avenue
Broxbourne
Herts
EN10 6RA
Tel:- 07979510821