


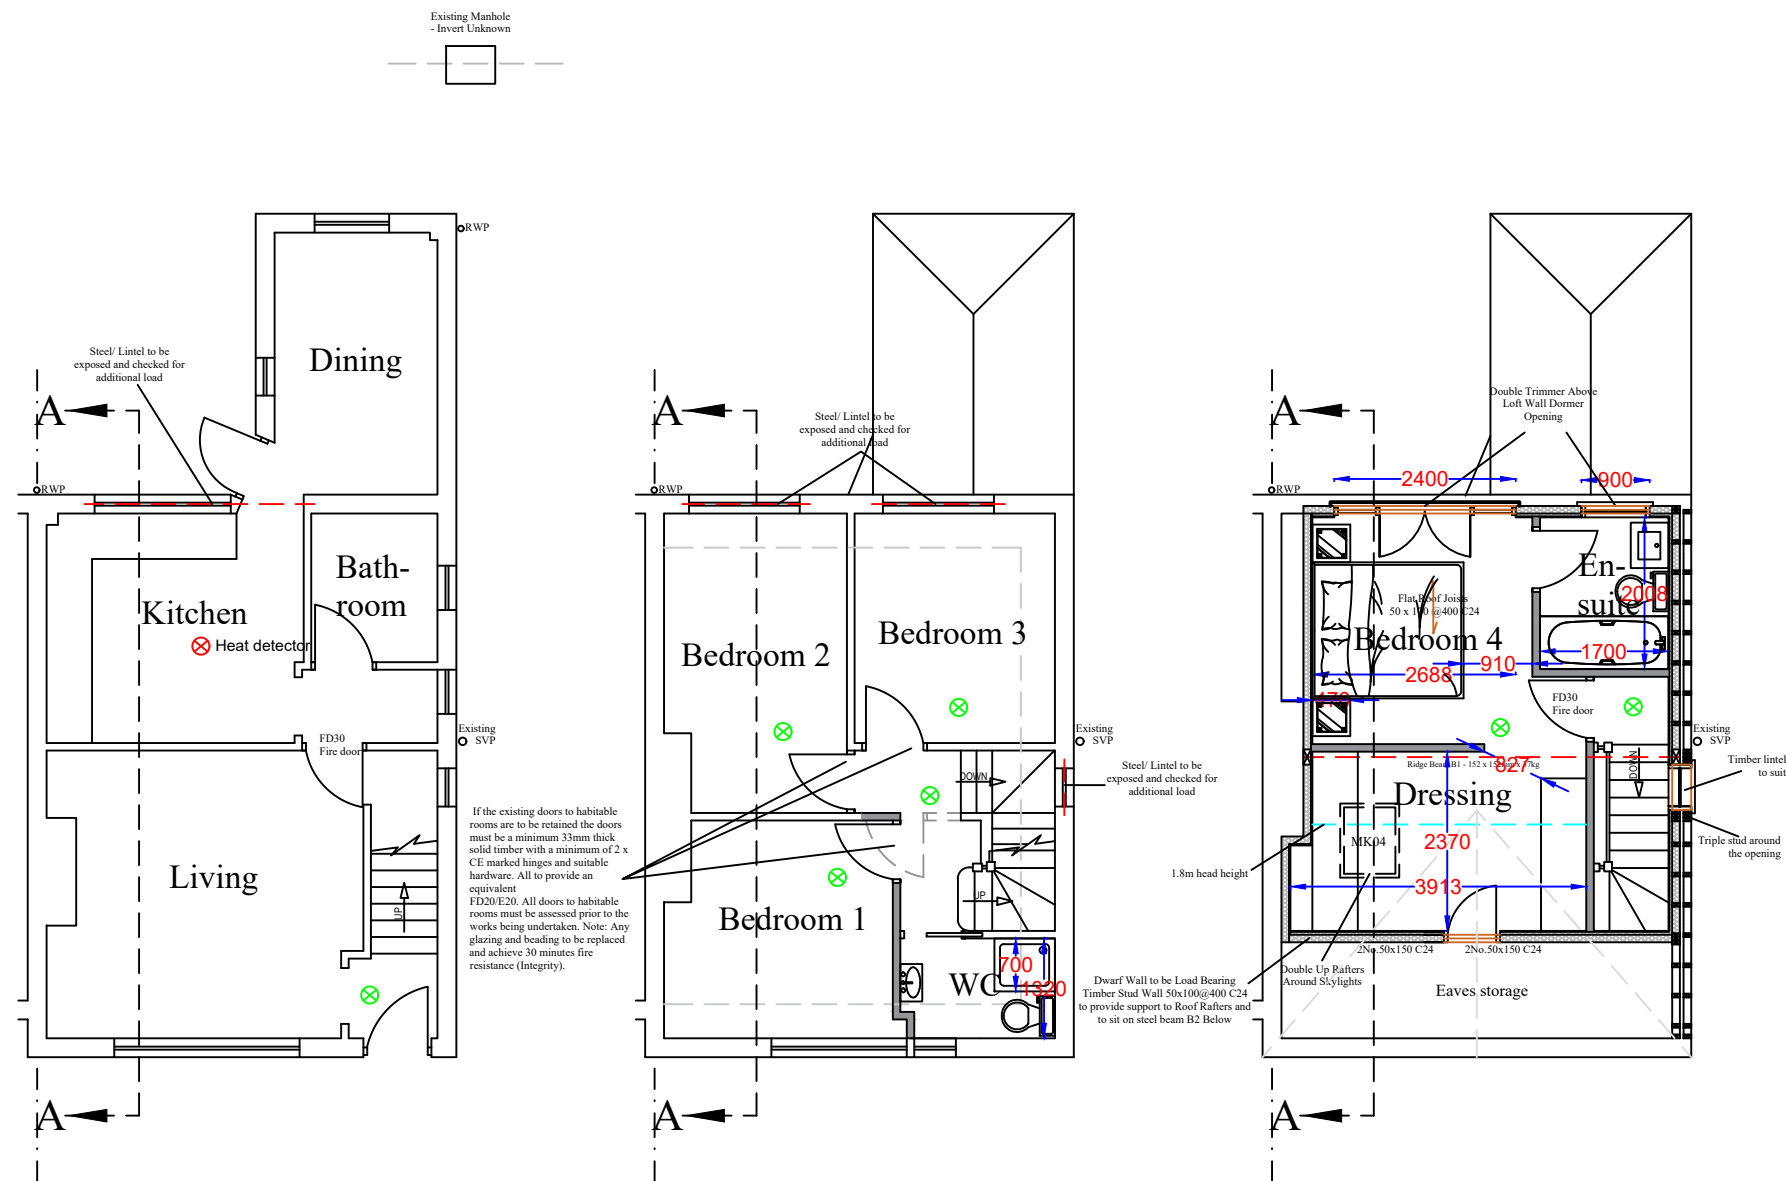

PROPOSED GROUND FLOOR LAYOUT

PROPOSED FIRST FLOOR LAYOUT

PROPOSED LOFT FLOOR LAYOUT

Notes

All drawings to be signed off by building control before the commencement of any works. If works commence on a Building Notice, the Builder/property owner commences works at their own risk and ELA Design (or its Officer's) cannot accept and liability whatsoever for these works carried out.



Key:			
⊗	Grade D2 Inter-linked Smoke detectors		
⊗	Heat detector		

Rev	Date	Details	By
A	03/07/25	Revision A	CE

Project:		Loft conversion	
Drawing:		Proposed Layout	
Address:		6 Hill View, Whitwell, Hitchin, SG4 8AX	
Drawing N°:		ELA/3	Rev: A

A3 Scale:	Drawn By:	Job No:	Date:
1:100	CE	3323	03/07/25



ELA Design
Beechcroft
Riverside Avenue
Broxbourne
Herts
EN10 6RA
www.ela-design.co.uk

ELA Design
Beechcroft
Riverside Avenue
Broxbourne
Herts
EN10 6RA
Tel:- 07979510821