© This drawing is the property of CMI Architecture Limited and must not be copied or reproduced in full or in part without express written permission DO NOT SCALE Use figured dimensions only. All dimensions to be verified on site prior to commencing construction

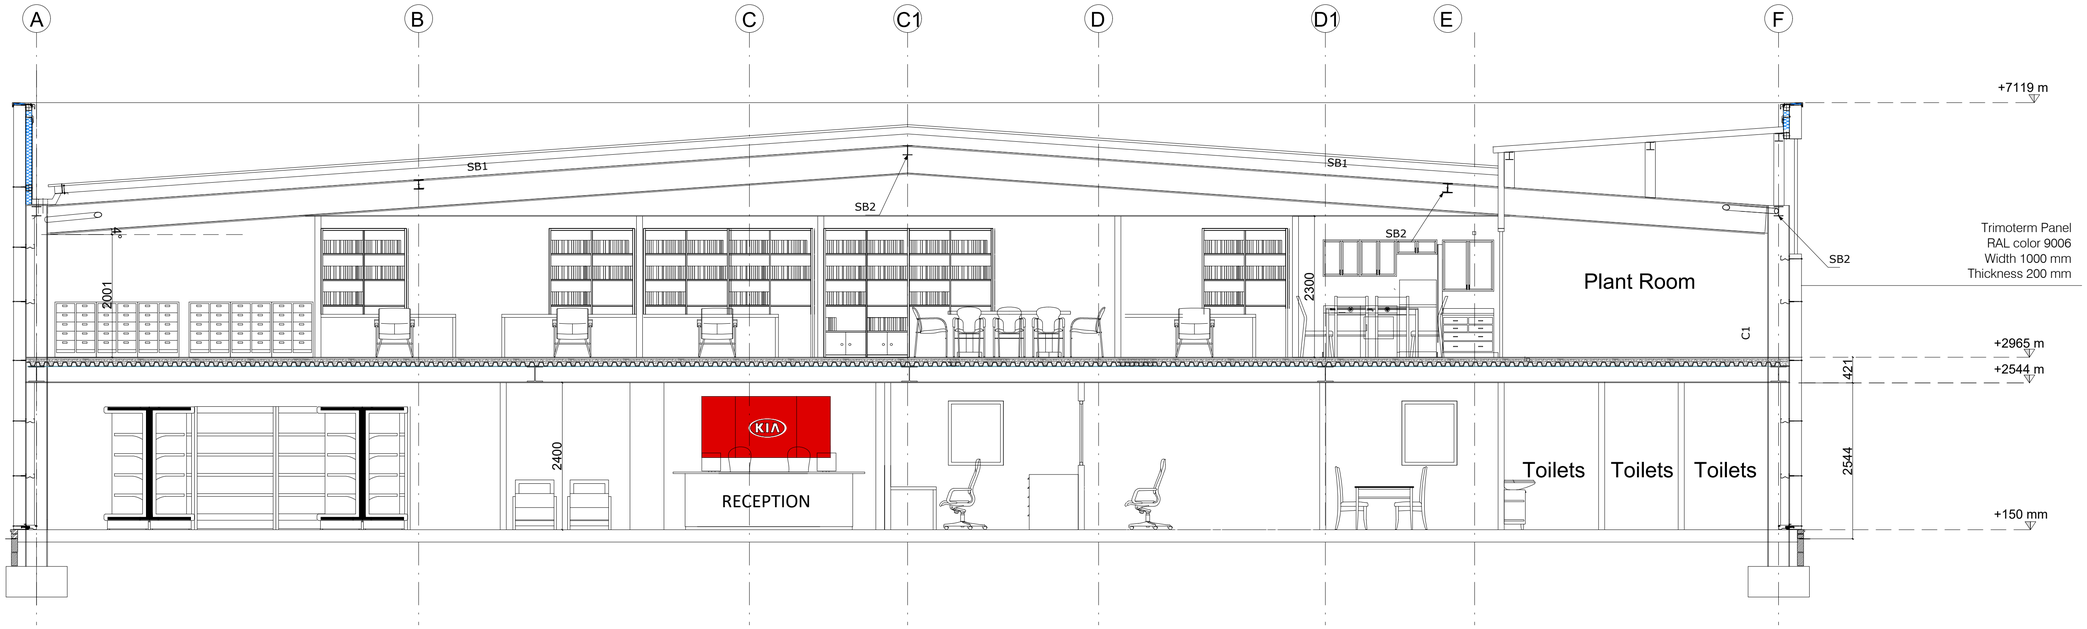

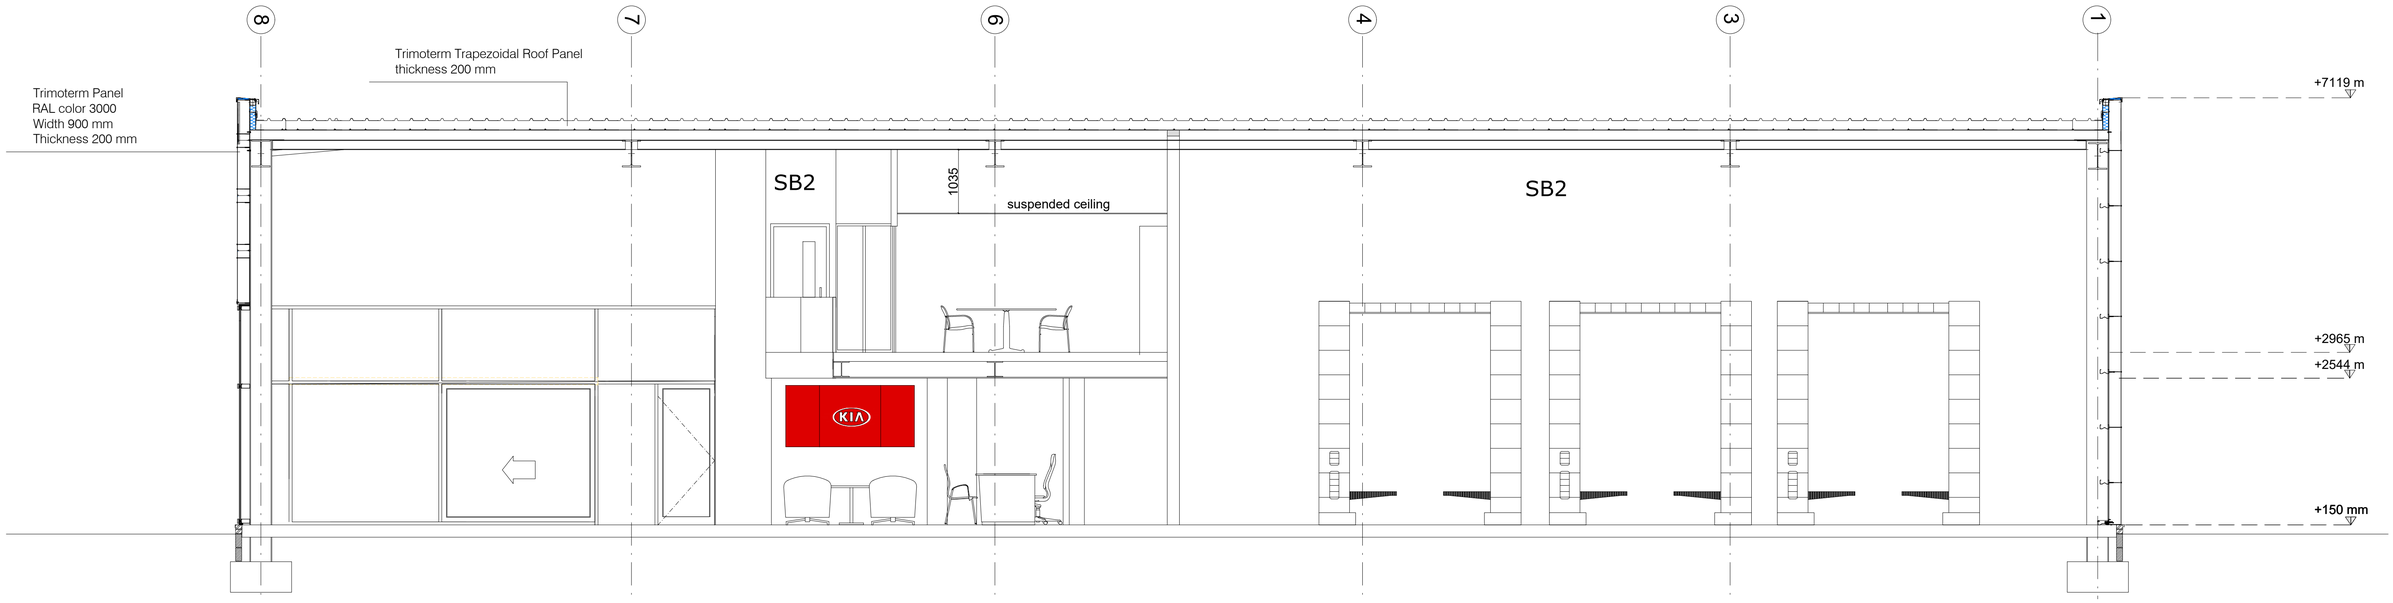

REV DESCRIPTION DATE

STATUS: PLANNING

Mantles

Client:	Mantles, Royston
Project:	Kia Dealership Royston
Title:	Proposed Sections
Project No:	A18-002
Drawn by:	AB
Scale:	1:100 @ A1
Drg No:	A18-002-P009
Rev:	-

CMI ARCHITECTURE LTD
11 WARREN YARD, WARREN PARK, STRATFORD ROAD, MILTON KEYNES, MK12 5NW
T: (01908) 224 160 F: (01908) 227 319 W: cmiarchitecture.co.uk
ARCHITECTURE | INTERIOR DESIGN | PRINCIPAL DESIGNERS
PROJECT MANAGEMENT | CONSTRUCTION MANAGEMENT

PLEASE NOTE. The structural, civil engineering and other non-architectural information shown on this drawing is purely for co-ordination purposes only and in no way does it take on any responsibility or liability for CMI Architecture Ltd. For all detailed information relating to these items see the latest relevant consultants drawings, specification and full design information.