


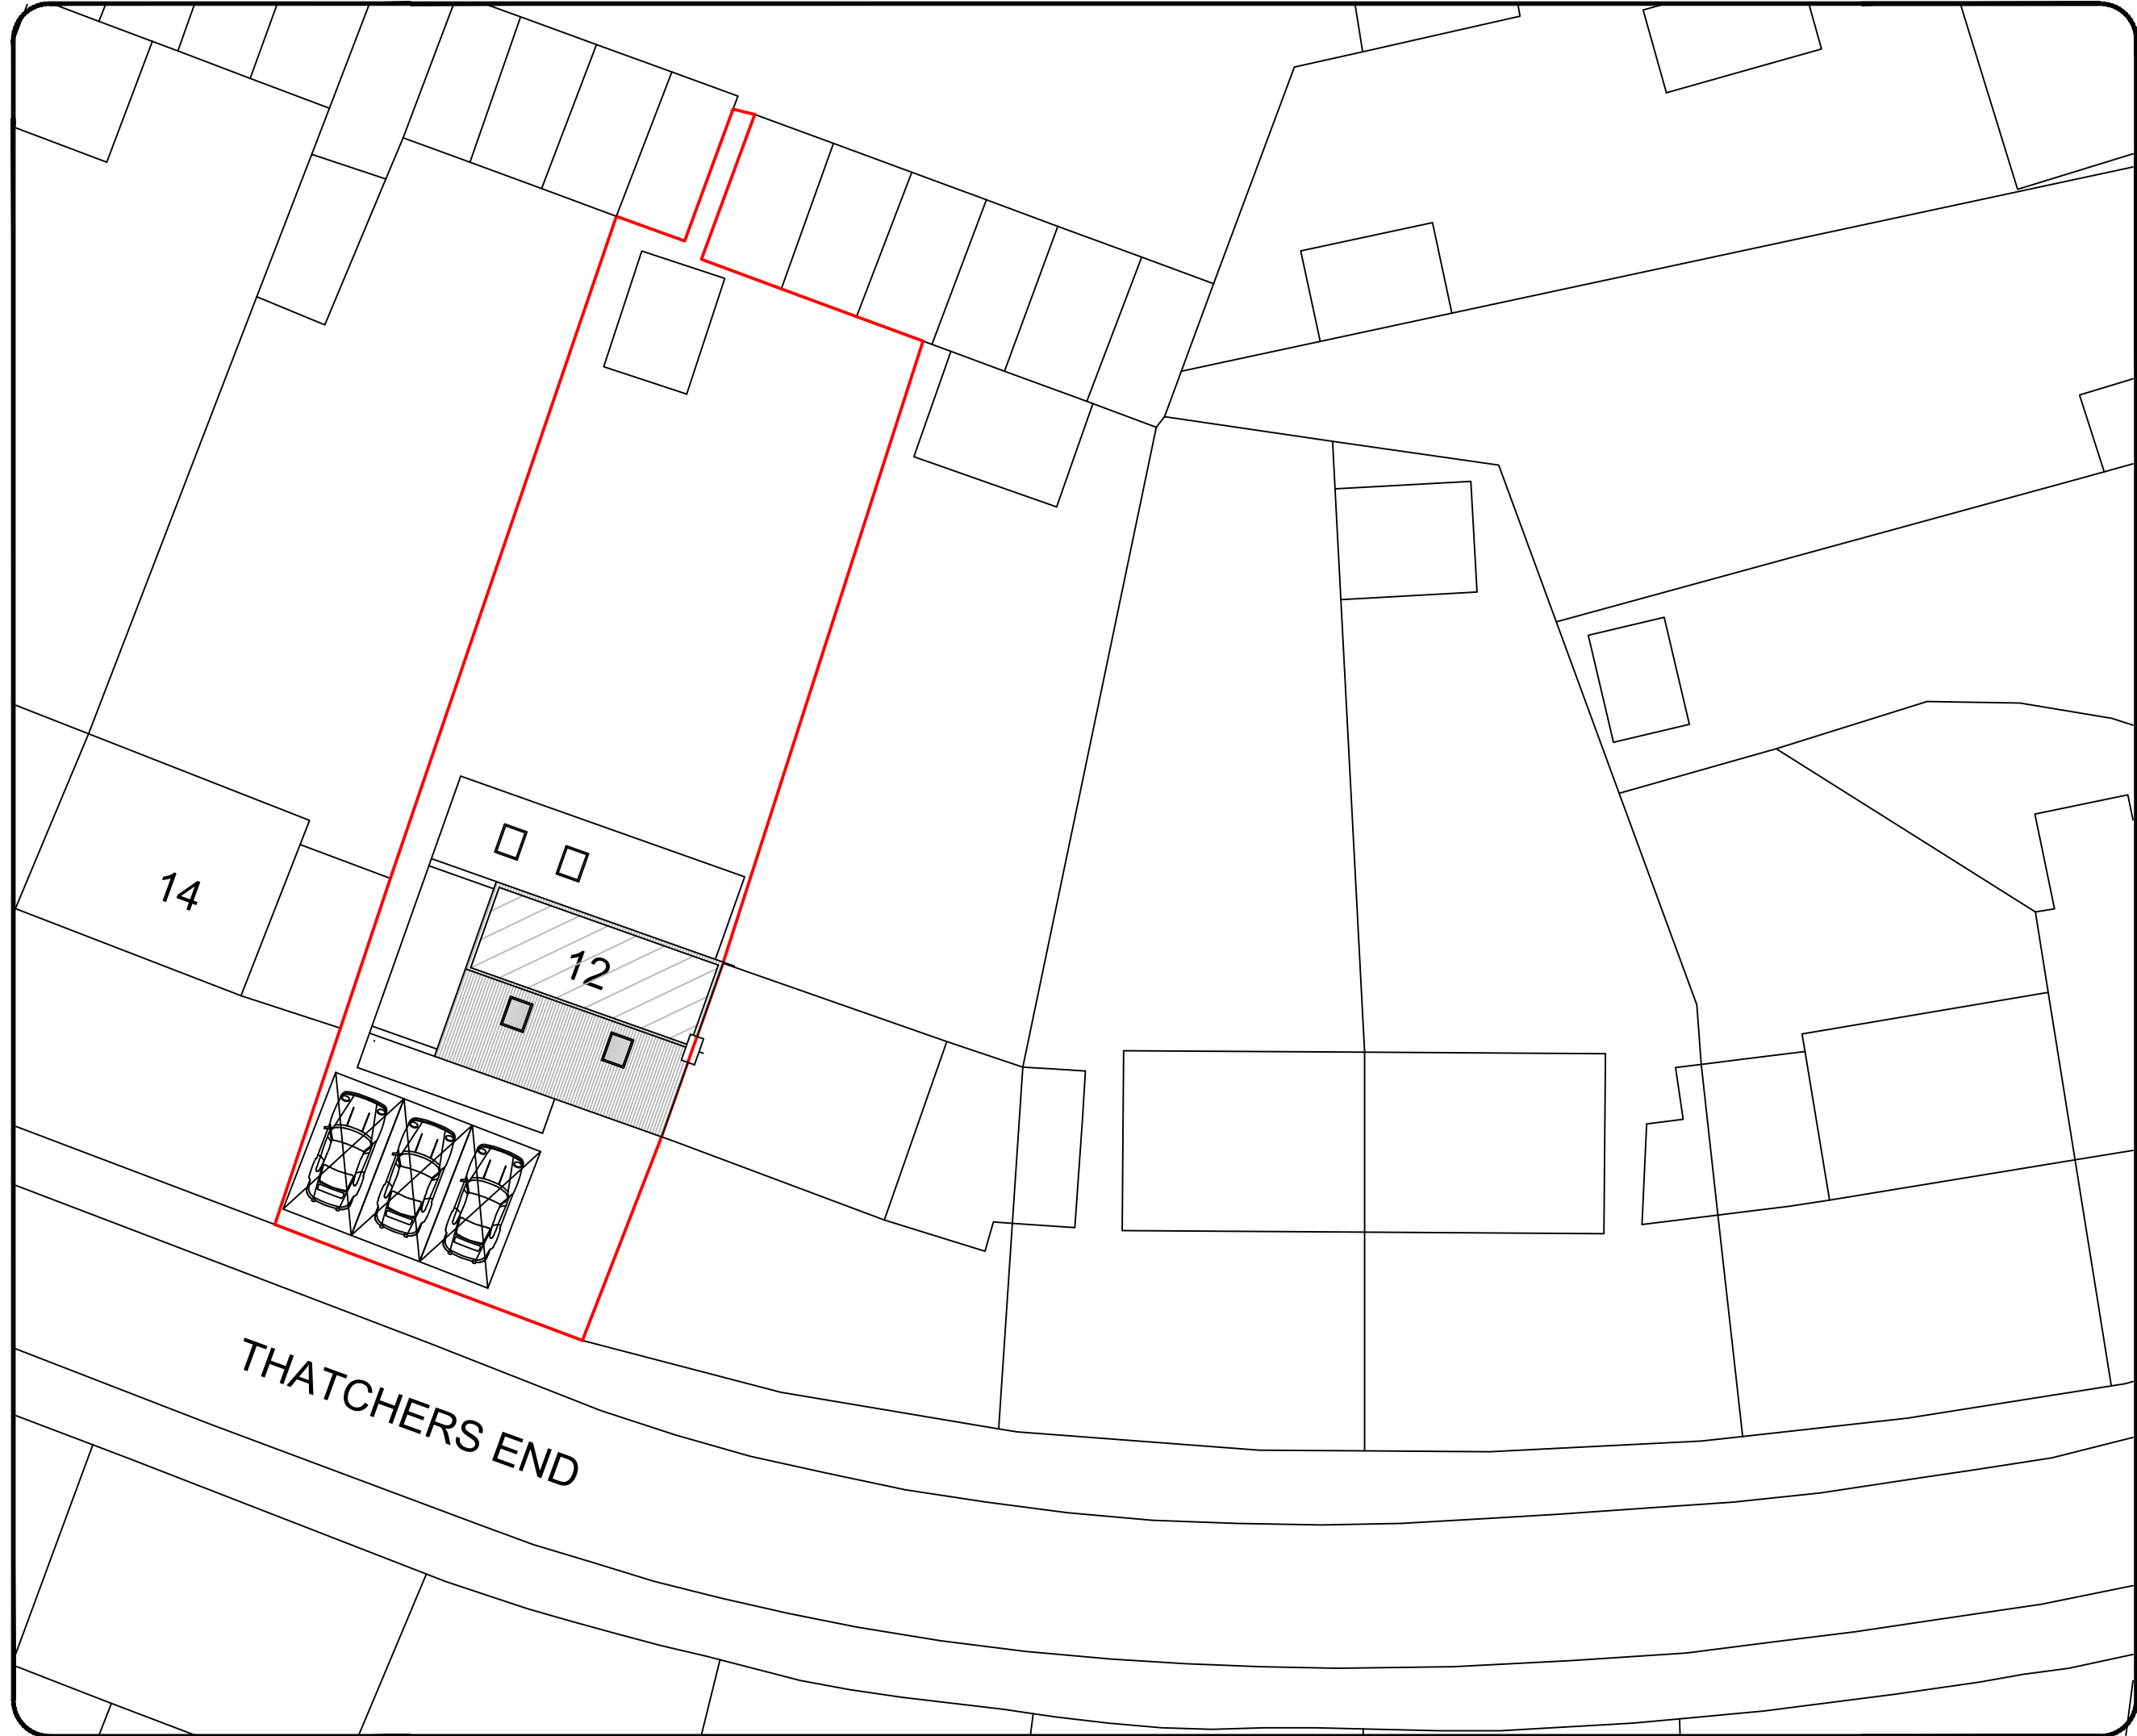

Notes

All drawings to be signed off by building control before the commencement of any works. If works commence on a Building Notice, the Builder/property owner commences works at their own risk and ELA Design (or its Officer's) cannot accept and liability whatsoever for these works carried out.



O/S licence number
100060020

Rev	Date	Details	By
A	14/04/26	Revision A	CE

Project:
Loft conversion

Drawing:
Proposed Block Plan

Address:
12 Thatchers End,
Hitchin, SG4 0PD

Drawing N°:	ELA/14	Rev:	A
-------------	--------	------	---

A3 Scale:	Drawn By:	Job No:	Date:
1:200	CE	3550	14/04/26



ELA Design
Beechcroft
Riverside Avenue
Broxbourne
Herts
EN10 6RA
www.ela-design.co.uk

Tel:- 07979510821